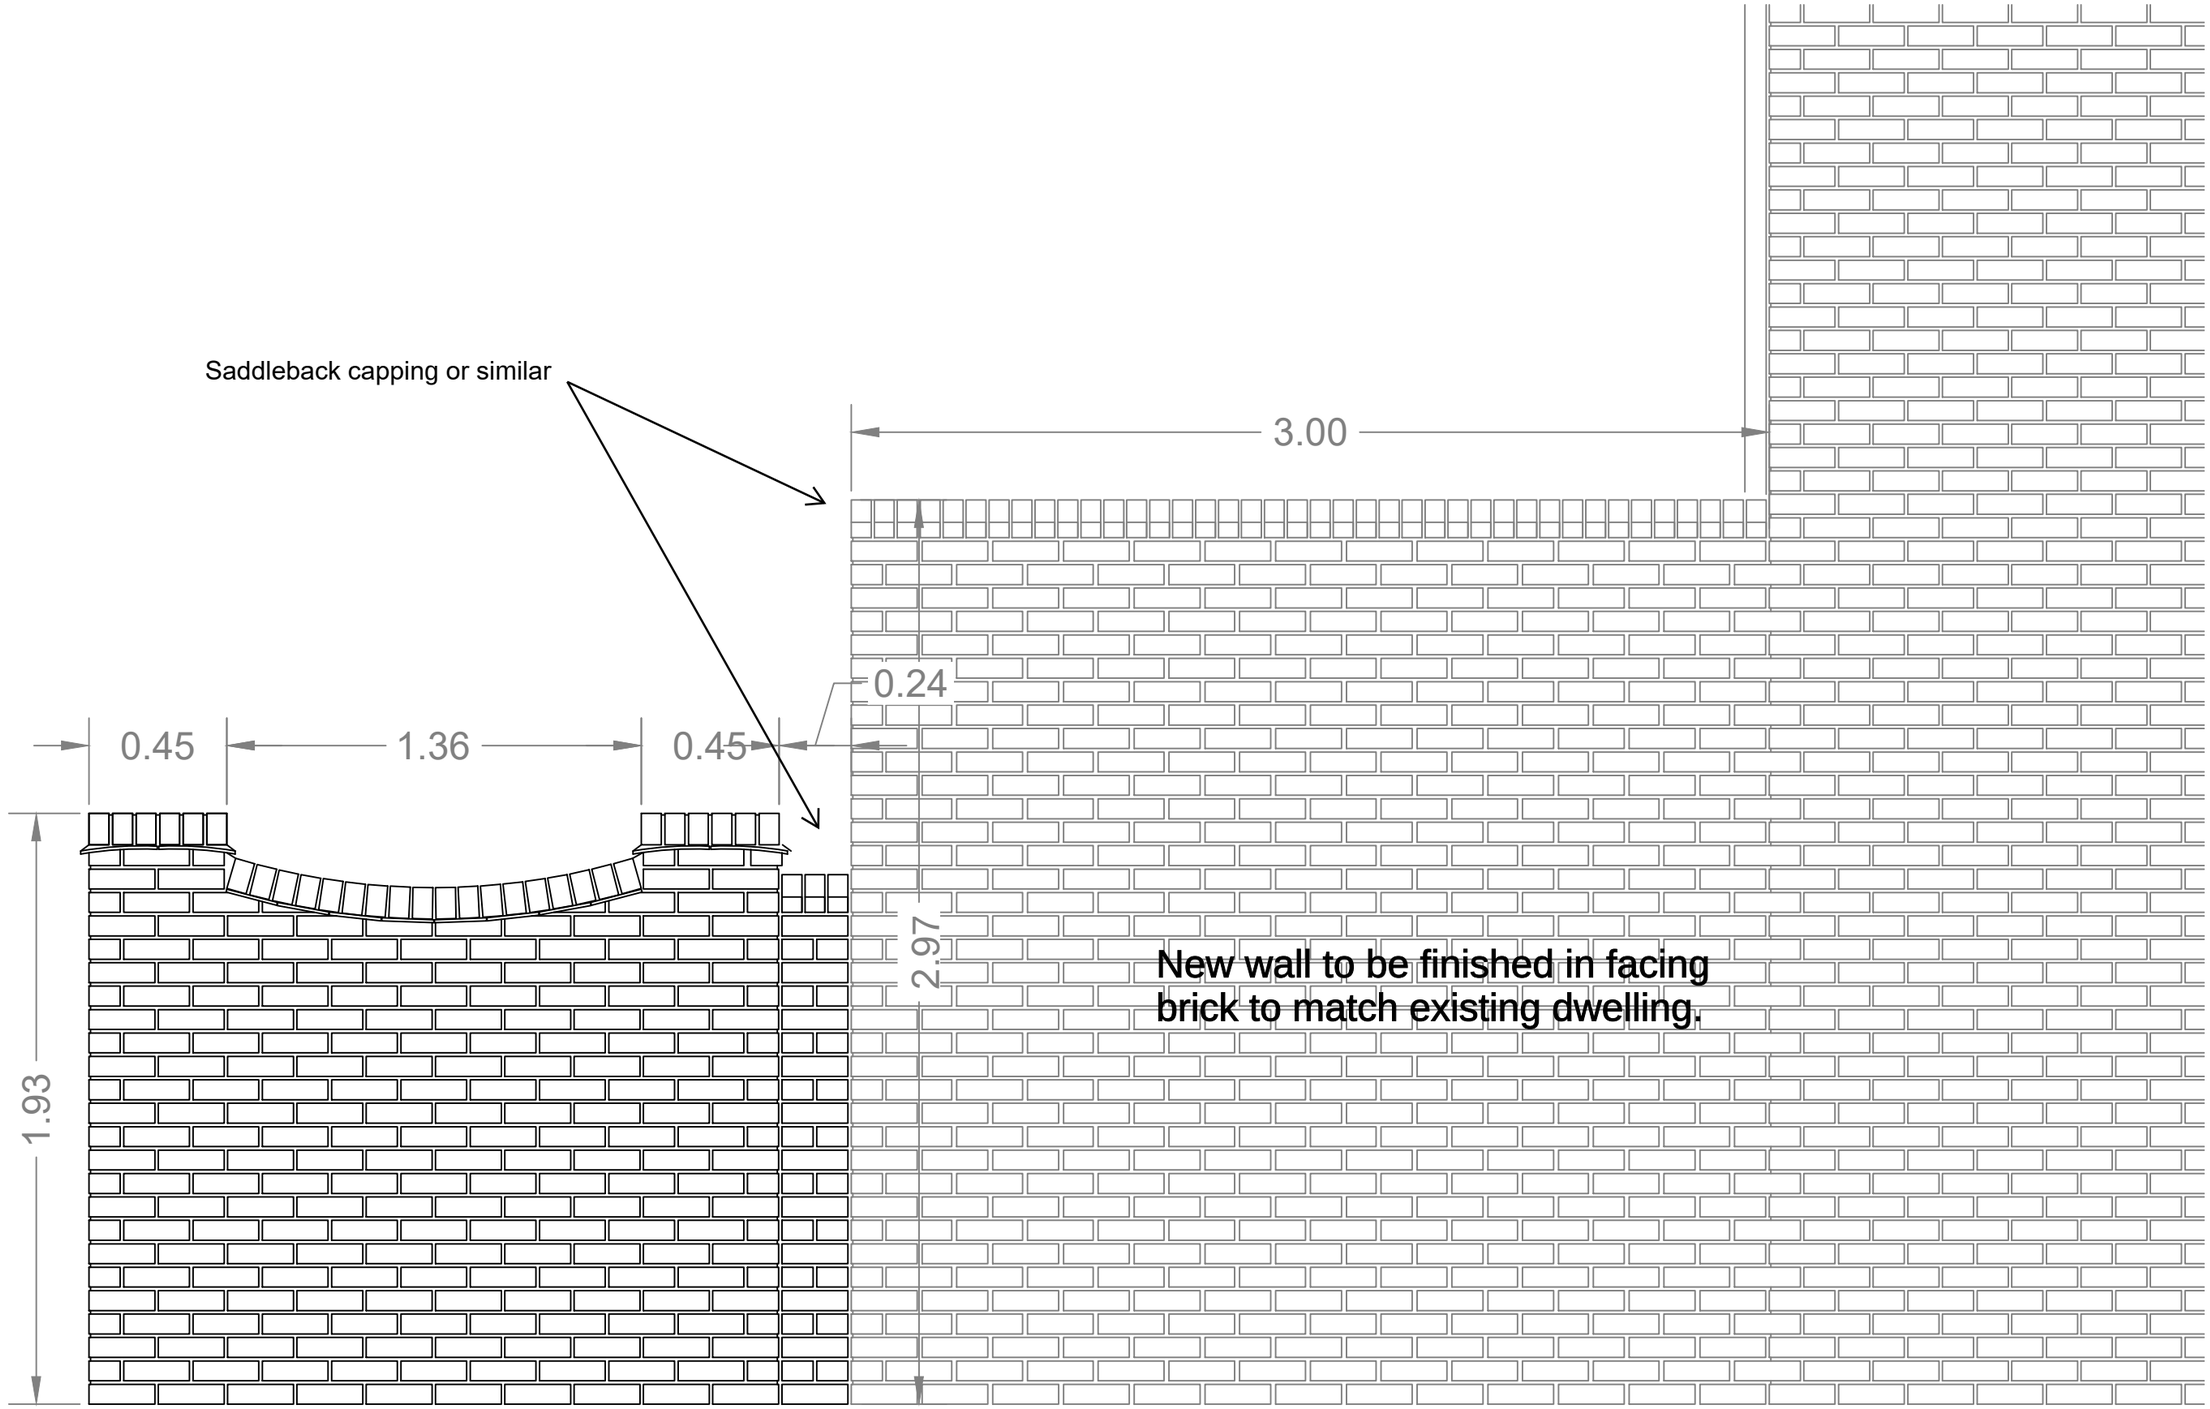


Zero Energy +Passivhaus

PROJECT	1 Blackburn Gardens
DRAWING TITLE	Proposed elevation
SCALE 1:20	DATE 11/05/26