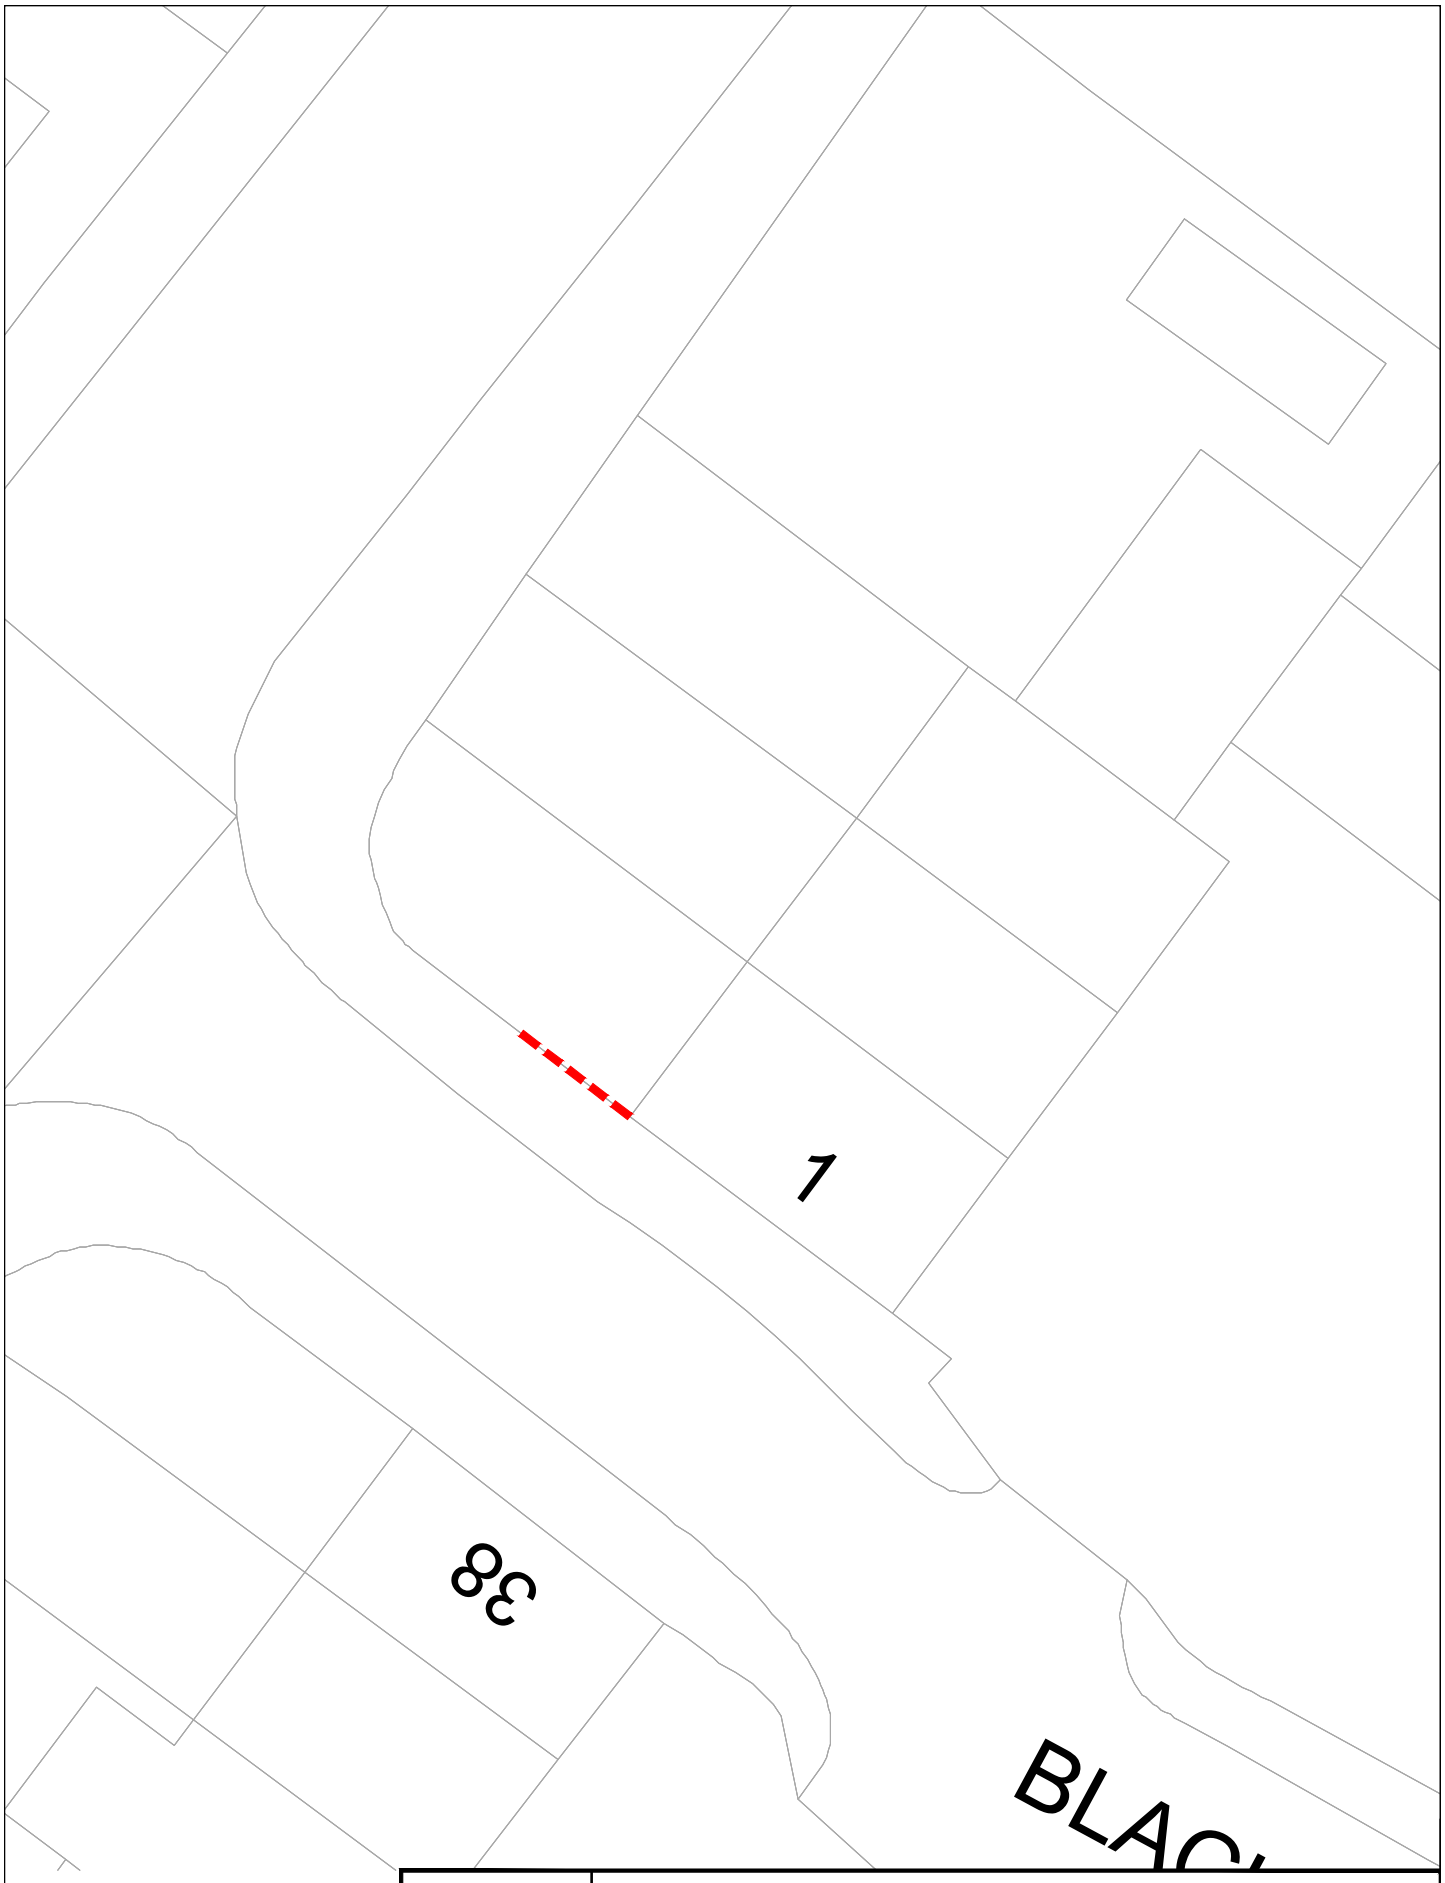



Zero Energy +Passivhaus

| | | | |
|---|---|---|---|
| PROJECT | 1 Blackburn Gardens | | |
| DRAWING TITLE | Section of existing wall and gate to be removed | | |
| SCALE | 1:200 | DATE | 11/05/26 |