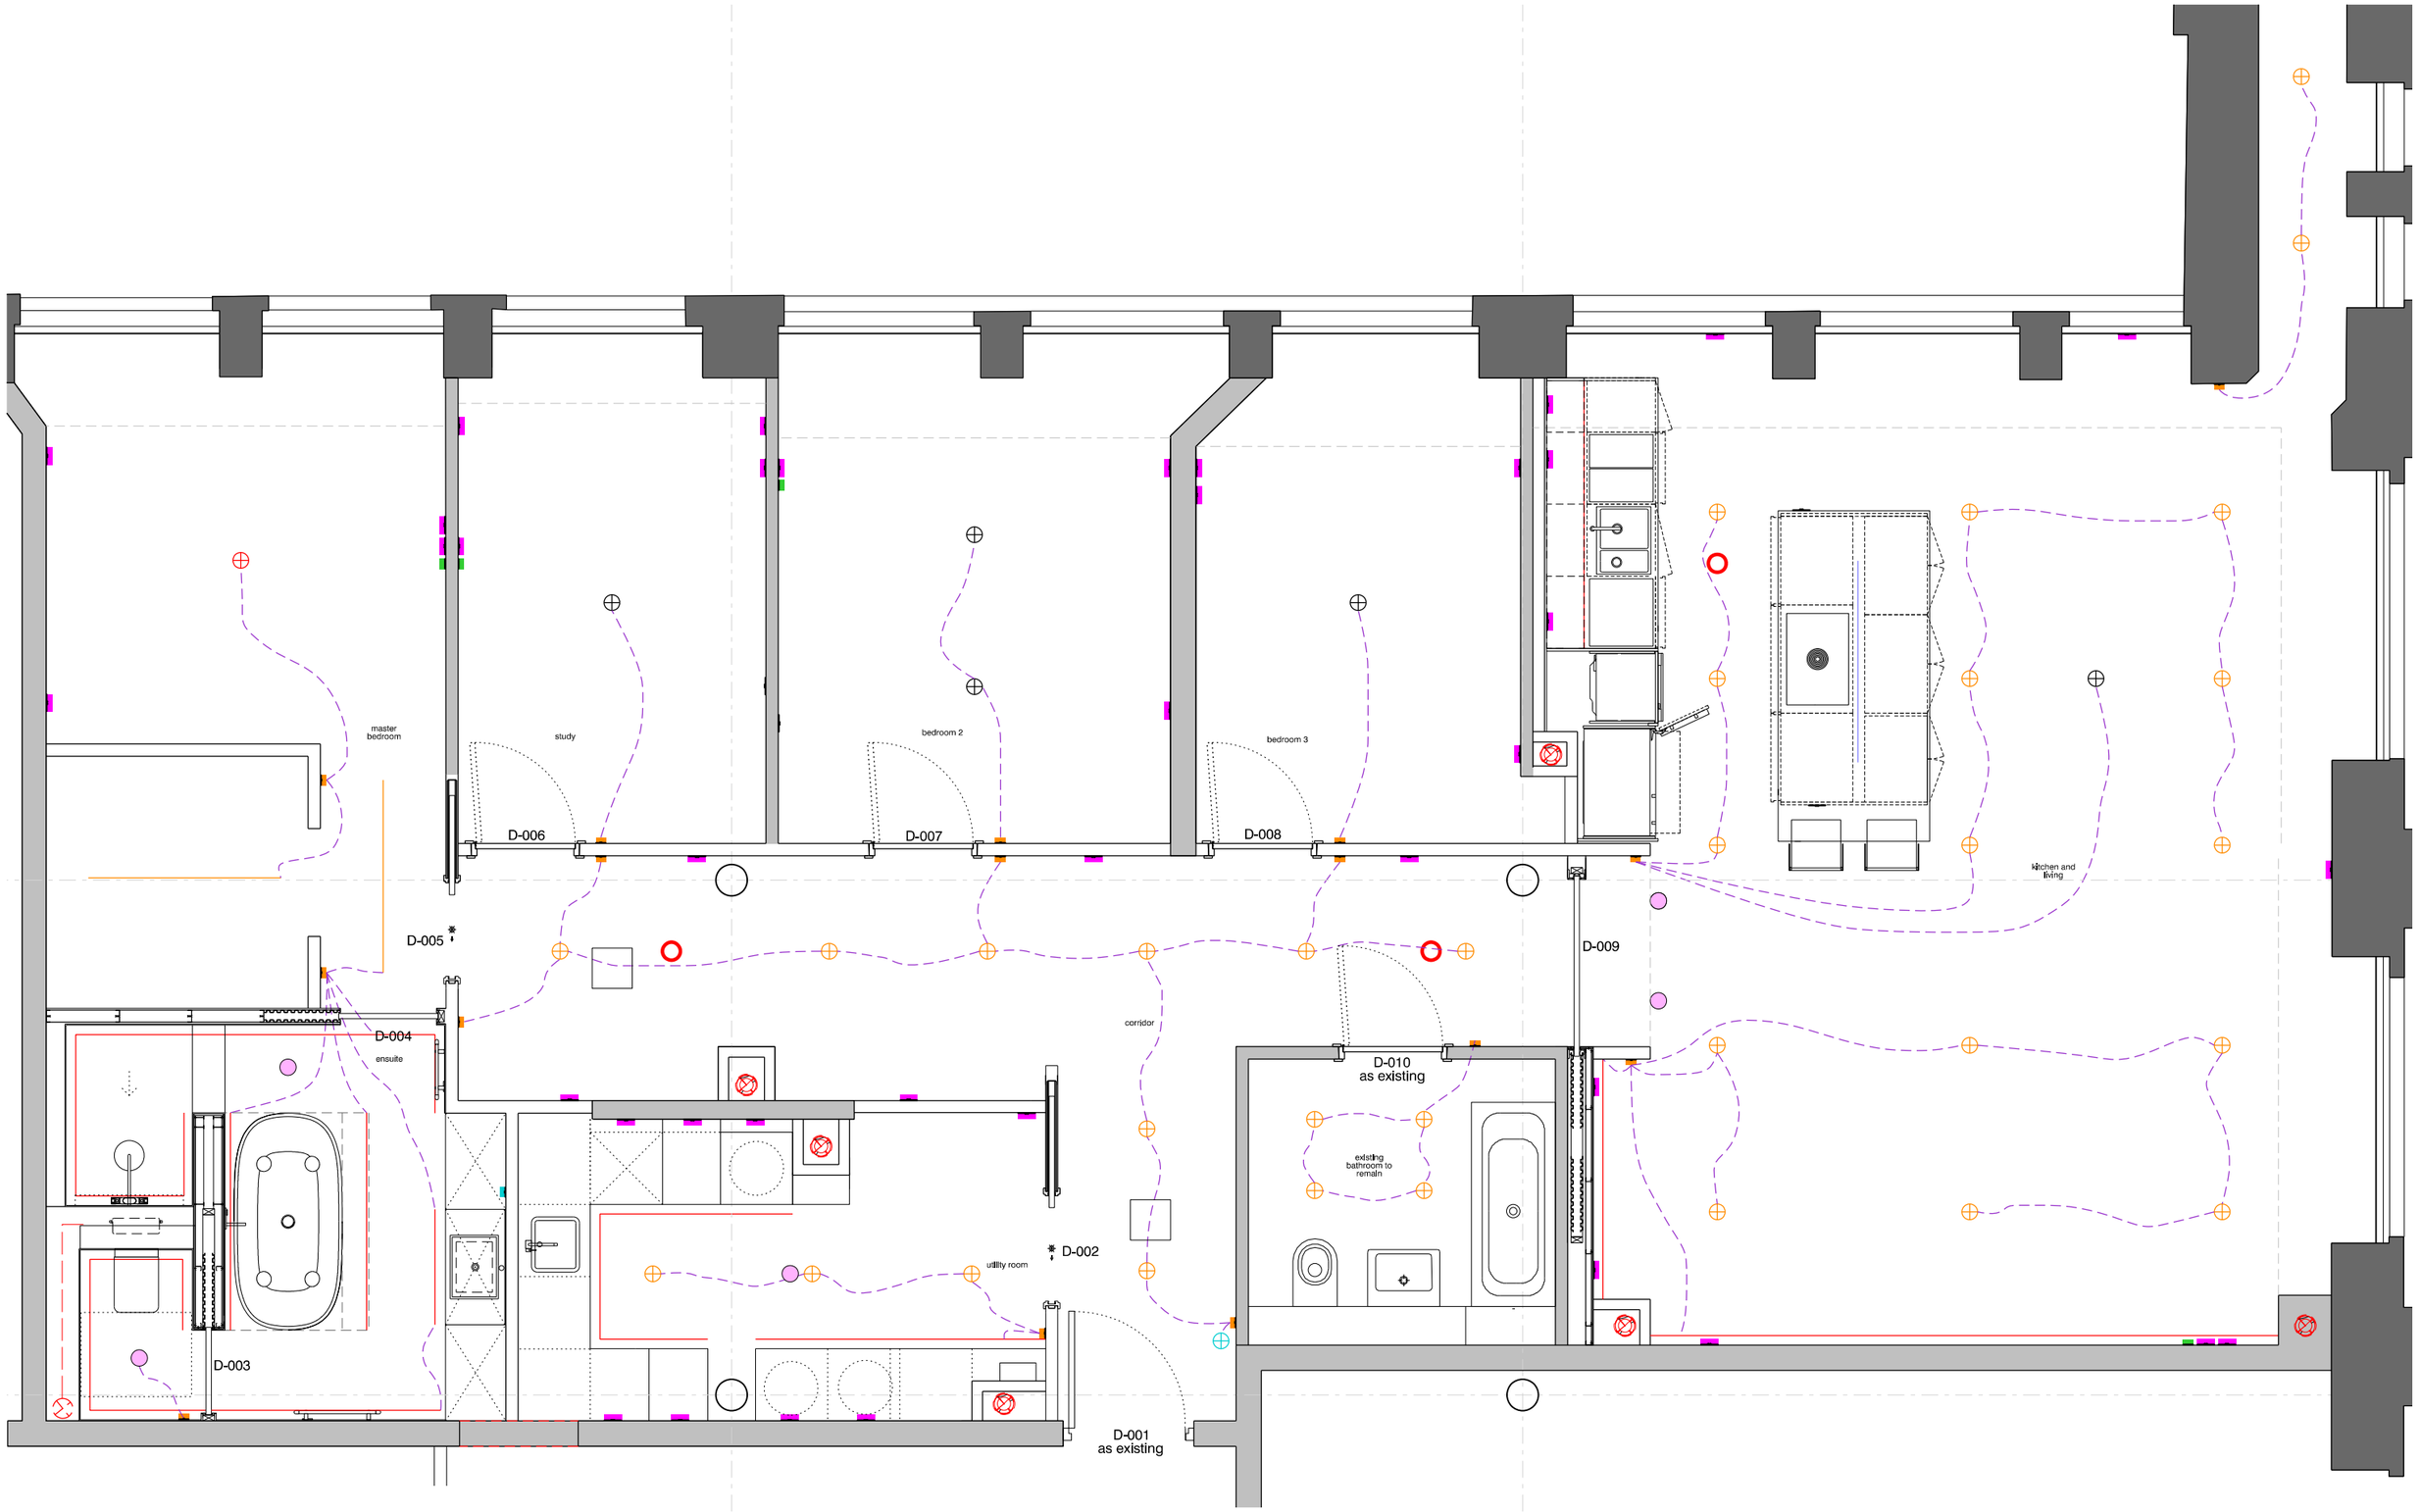


revision:	date:	note:
P01	2026.02.16	preliminary first issue
P02	2026.02.17	preliminary second issue

key

- double plug socket
- tv point
- shaver socket
- light switch
- switch zone
- feature wall light
- ceiling fan and light
- pendant
- spot light
- LED strip
- track lighting
- linear pendant
- extract vent
- extract valve
- fire alarm

© stephenson hamilton risley STUDIO ltd. do not scale from this drawing

project
Paragon Mill, Manchester

job no.
7710

title
small power

scale
1:50 @ A3

drawing no.
7710-al(62)0001

stephenson hamilton risley
STUDIO

3 riverside mews
4 commercial street
manchester, M15 4RQ
www.shr.studio
email@shr.studio
0161 832 0244