
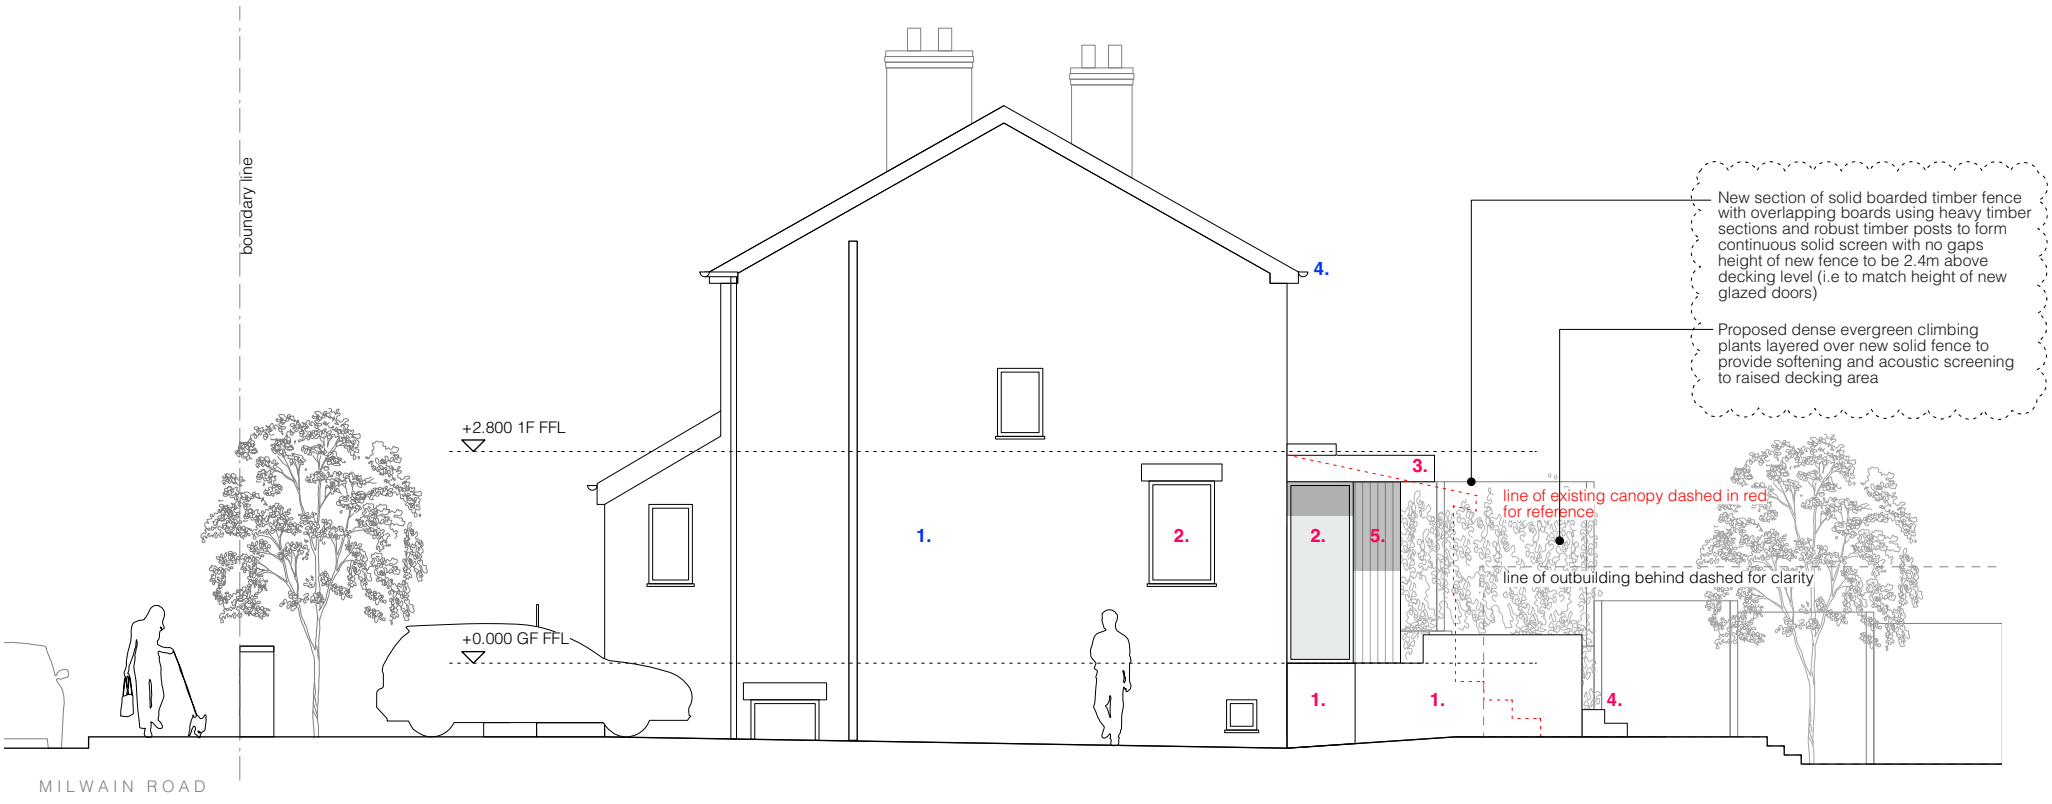


Proposed Side (West) Elevation
1:100

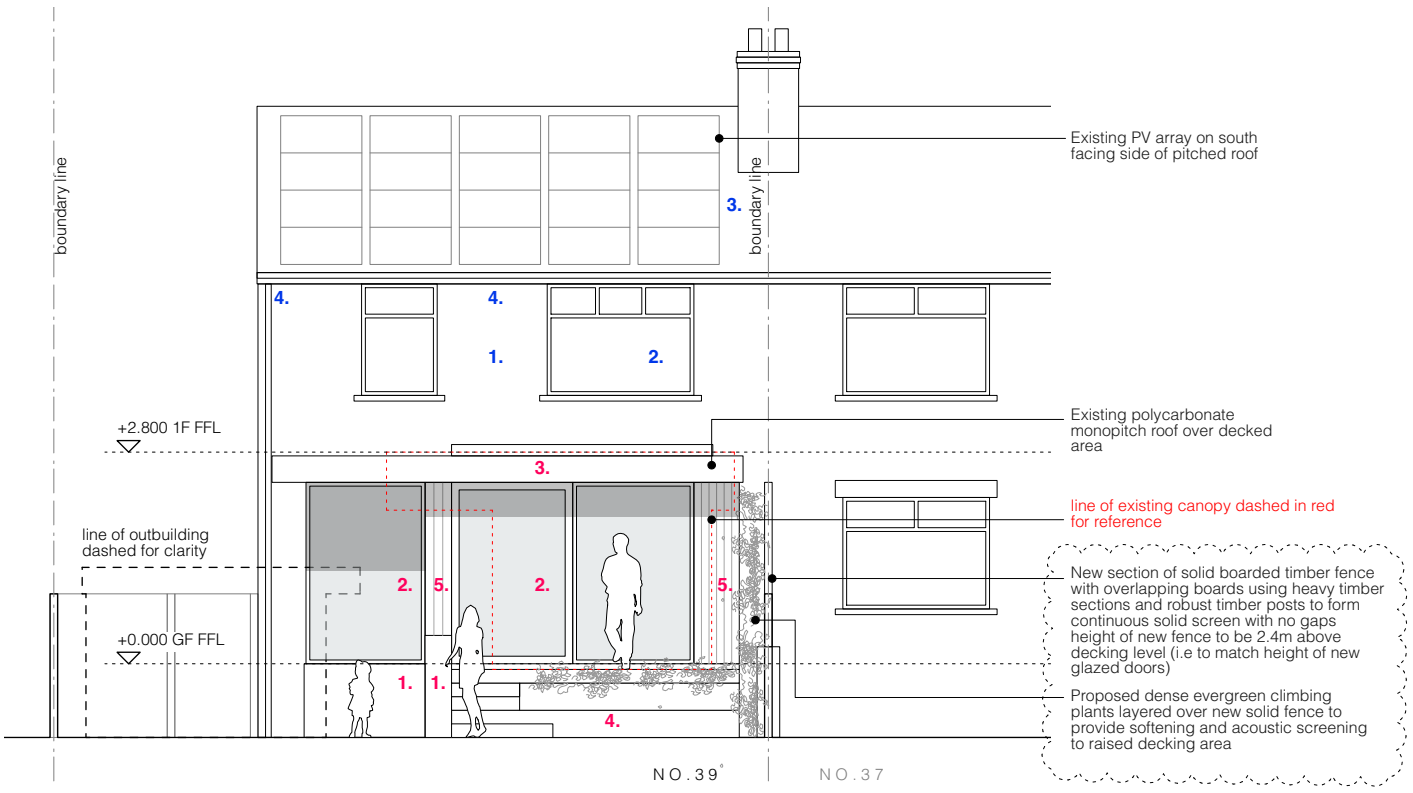


Proposed Rear (South) Elevation
1:100

Proposed Materials Key

1. Facing red brickwork to match existing
2. Yellow slimline PPC aluminium windows and door
3. Quartz grey zinc fascia
4. Natural timber decking and steps to raised deck
5. Black timber cladding

Existing Materials Key

1. Facing red brickwork
2. White uPVC double glazed windows and doors
3. Grey slate roof tiles
4. Black uPVC rainwater goods
5. Black timber cladding
6. Dark grey PPC aluminium windows and fascia
7. Painted timberwork to rear canopy
8. Natural timber decking and cladding to raised deck

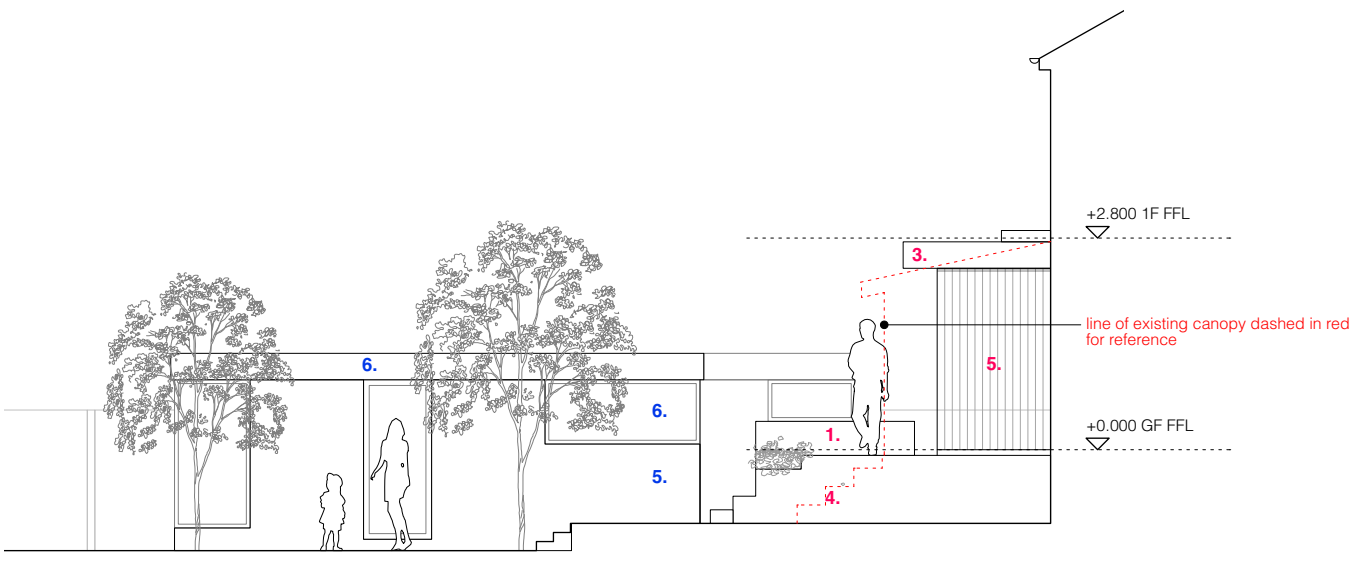

Proposed Side (East) Elevation
1:100

Proposed Elevations
1:100 / 1:200

0m 1m 2m 3m — 1:100

0m 1m 2m 3m 4m 5m — 1:200

REV.	DATE	DESCRIPTION
A	29.04.2026	Planning amendments.
-	27.03.2026	Planning issue.

DWG NO. **013**

REVISION **A**

STATUS PLANNING

DATE January 2026

DRAWING Proposed Elevations

SCALE 1:100,200 @ A3

PROJECT 39 Milwain Road, Manchester, M19 2PX

JOB NO. 044

Mistry Swire architects
www.mistryswire.com