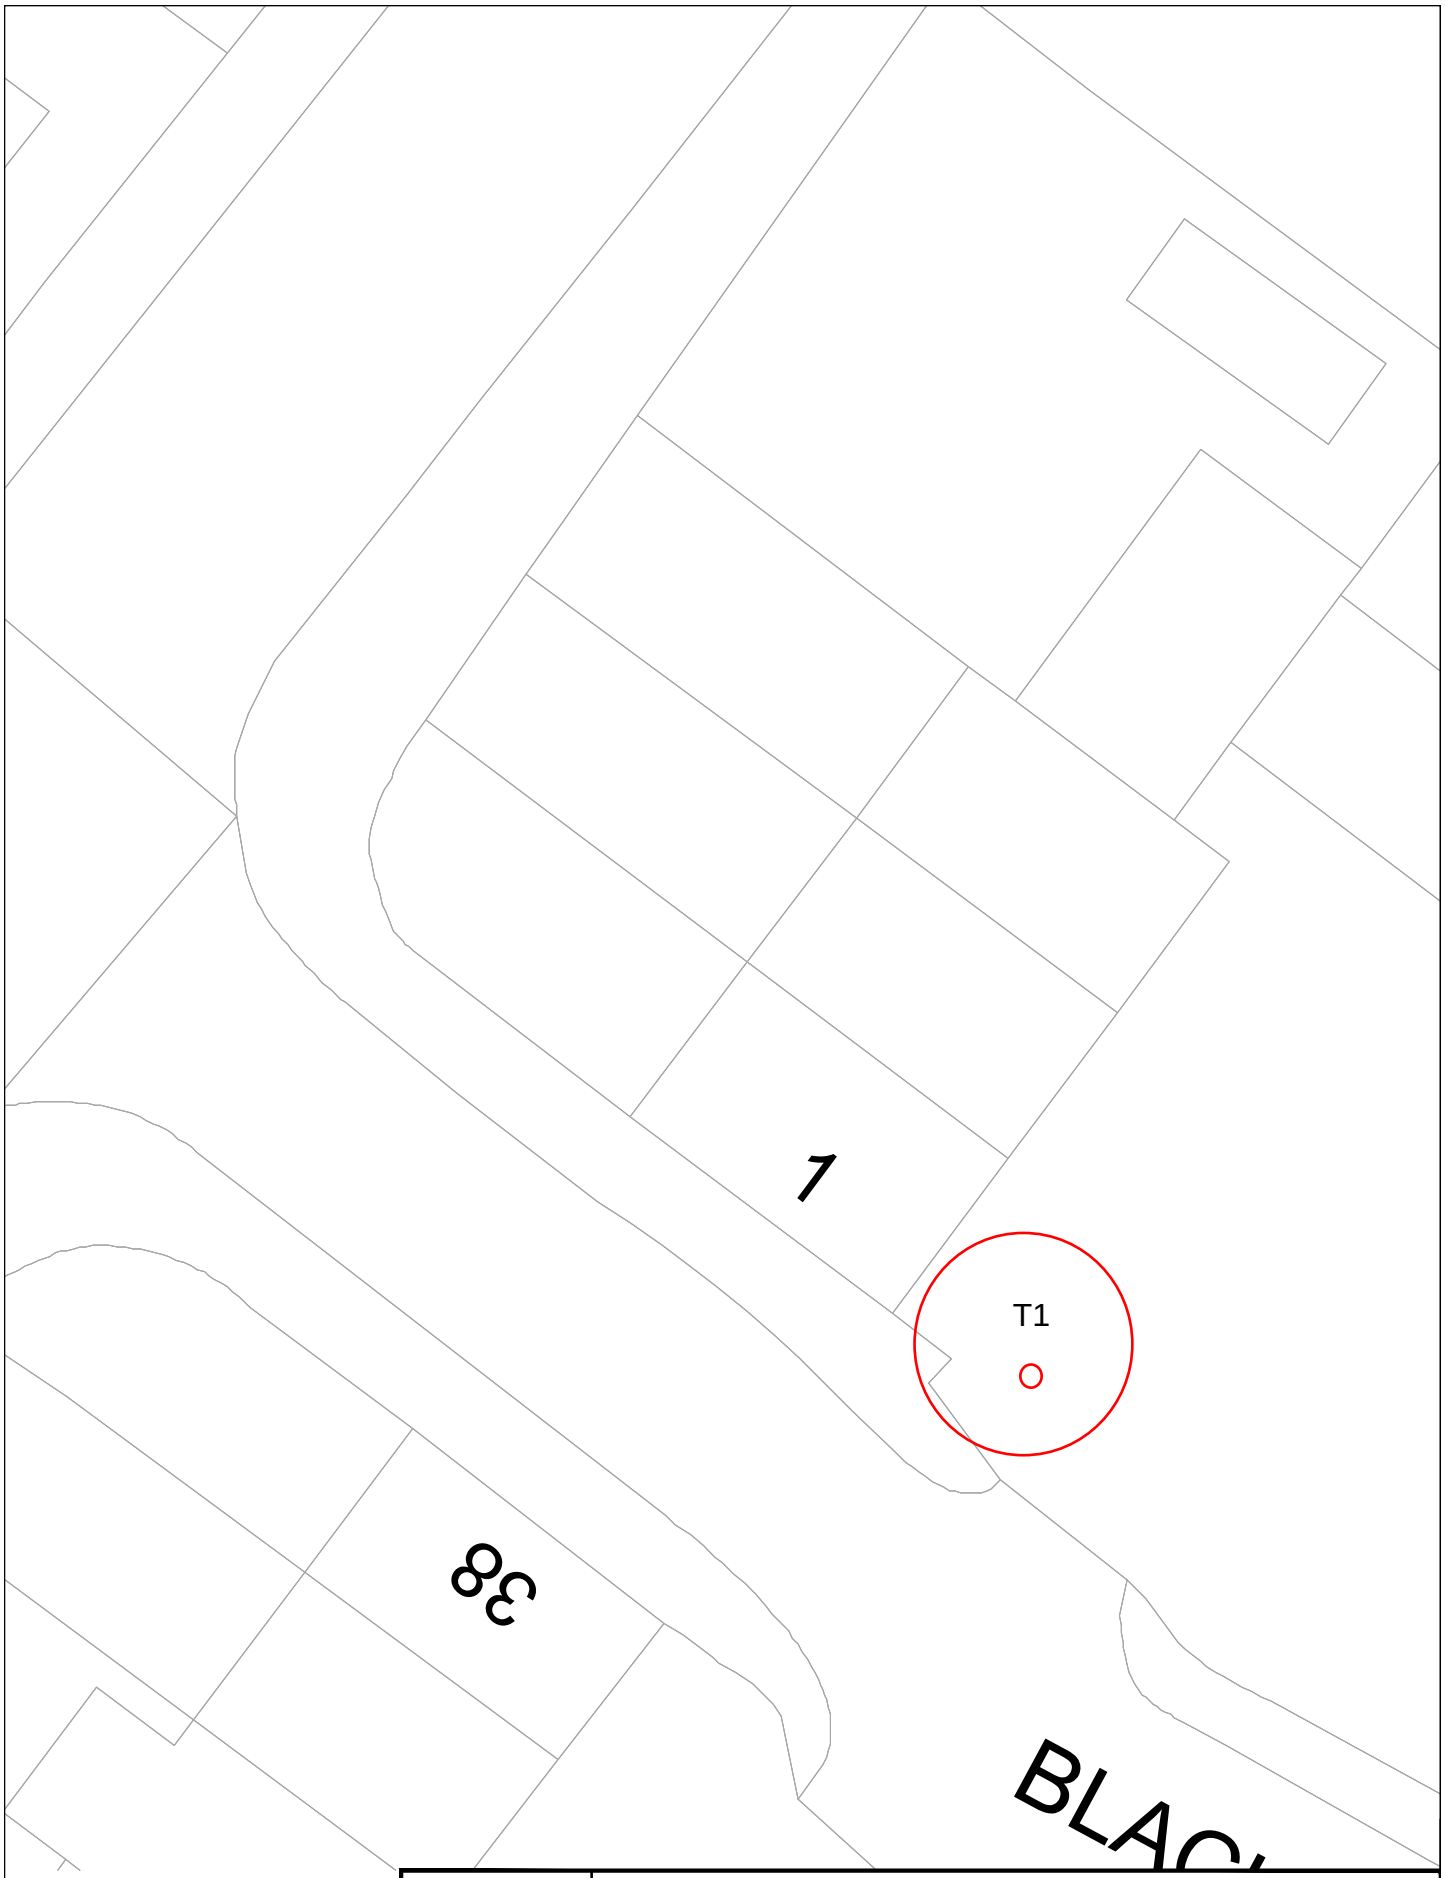


Zero Energy +Passivhaus

PROJECT	1 Blackburn Gardens		
DRAWING TITLE	Tree Protection & Removal Plan - T1 Pine		
SCALE	1:200	DATE	11/05/26