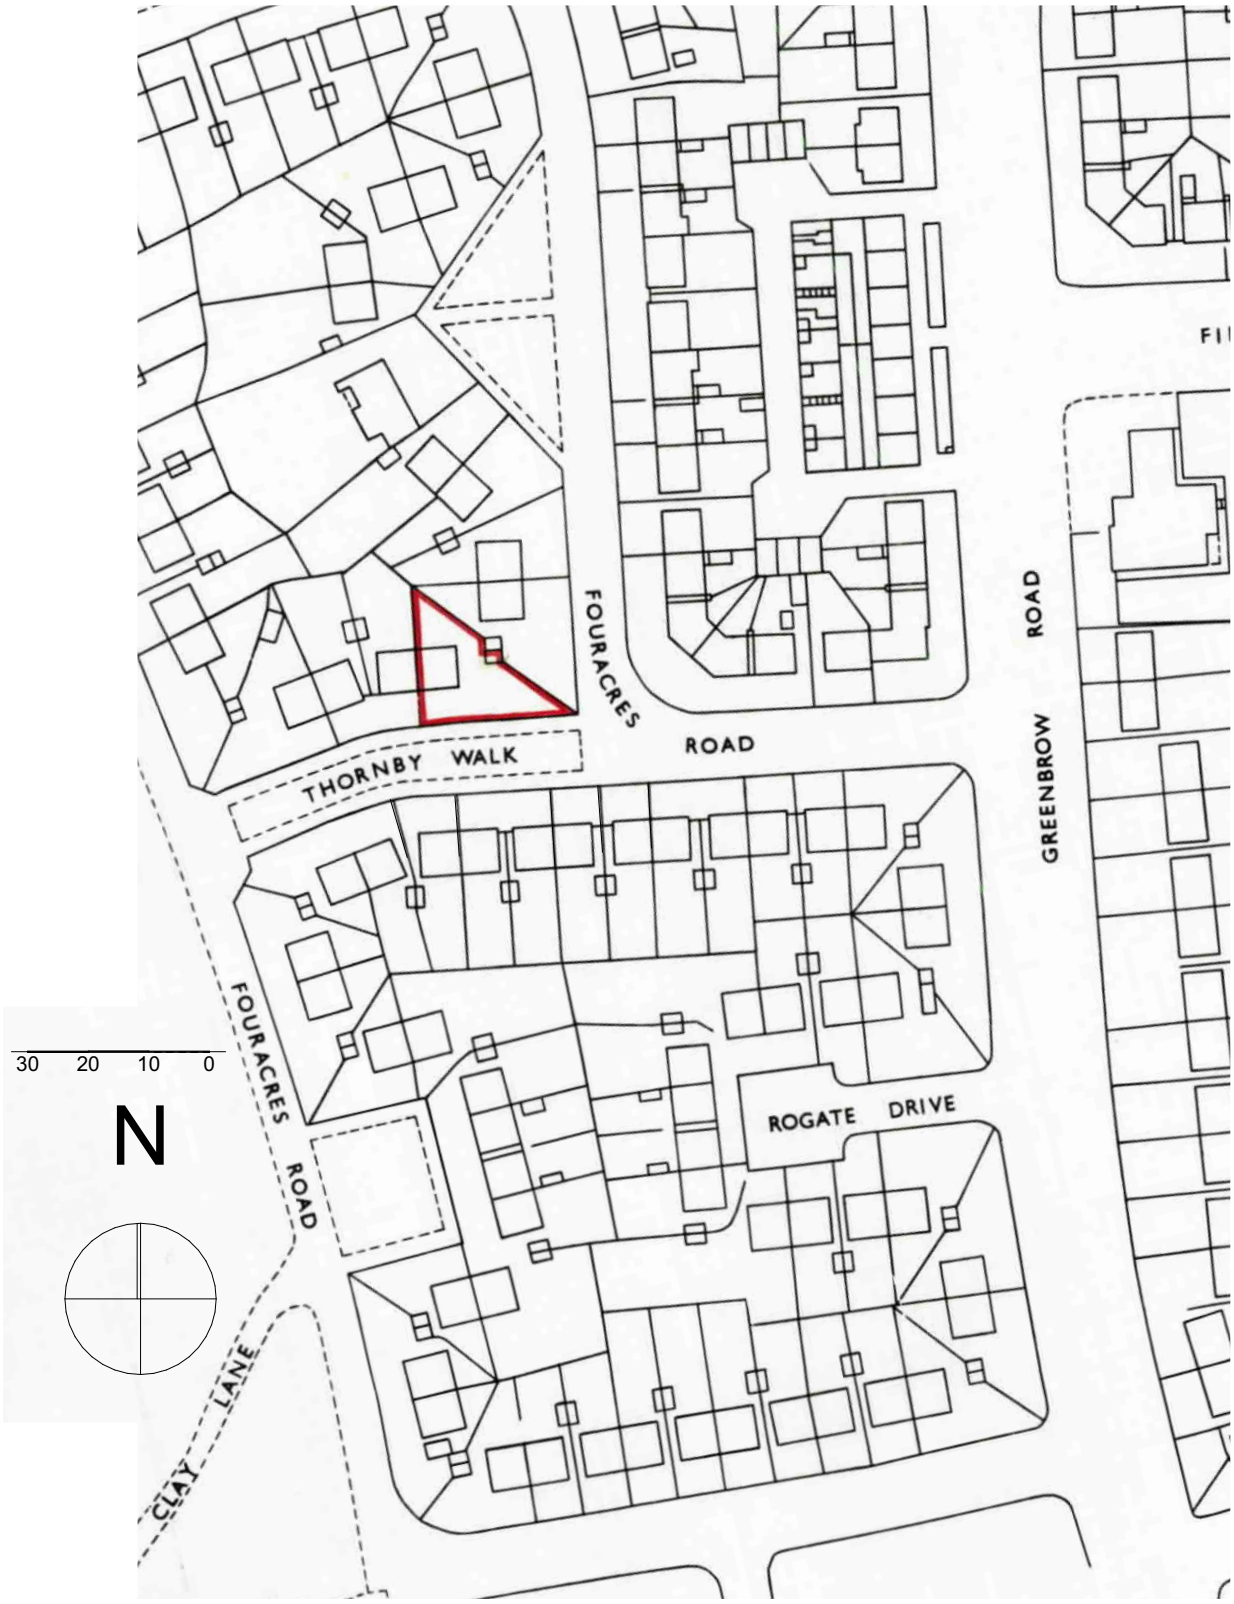


STUDIO ARK
15 MAYWOOD
WILMSLOW SK9 6LZ
07846029109
studio.ark@yahoo.com

© Studio Ark

Project
CHANGE OF USE TO HMO
Site Location Plan

Client
HODA CONSTRUCTION
24 COBBETTS WAY
WILMSLOW, CHESHIRE, SK9 6HN

Scale @ A1
1:250

Drawing Status
PLANNING APPLICATION

Date
22/05/2026

Drawing Number
26-HC-2TWW-OD-0001

Revision

Published on: Friday, 22 May 2026 at 16:45