
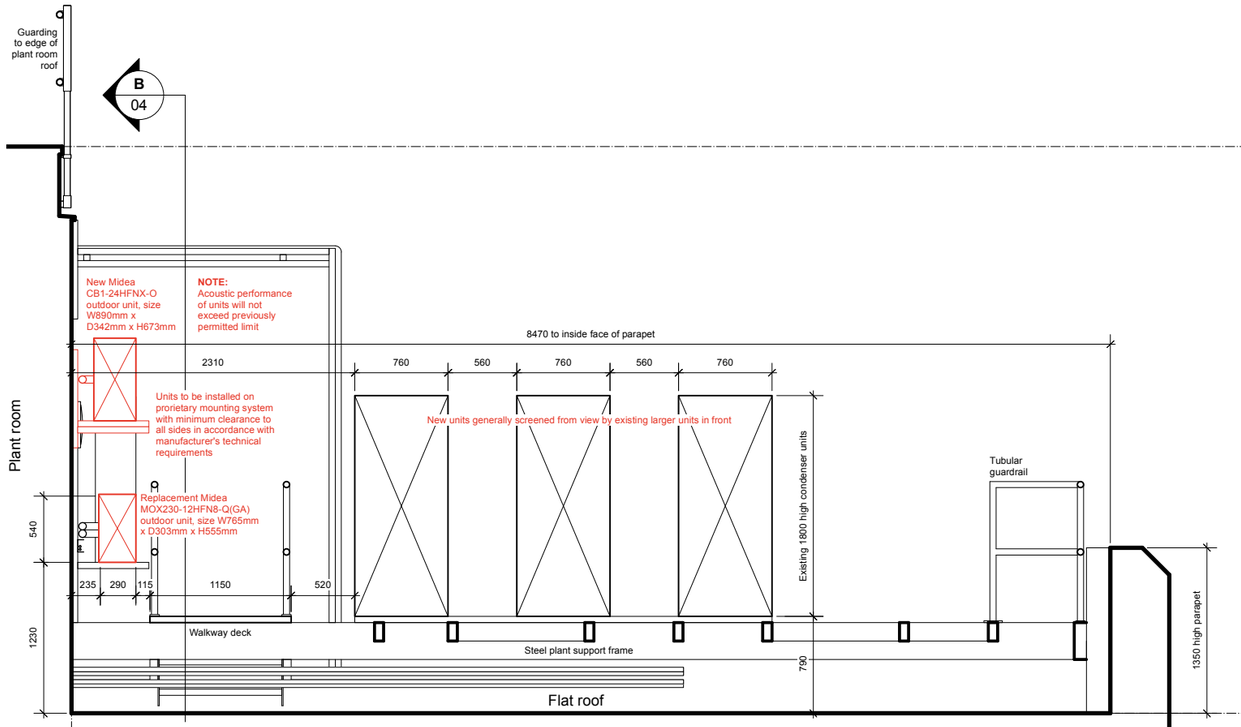



## Proposed Section A-A

Scale 1:25 @ A1

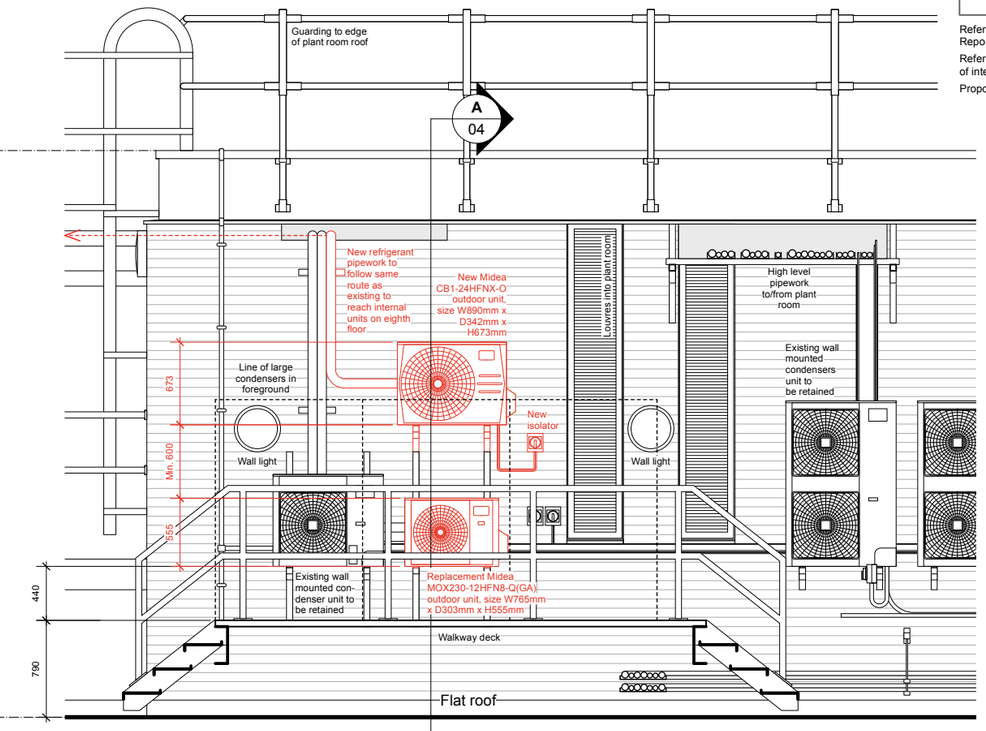



## Proposed Elevation B-B

Scale 1:25 @ A1

## Proposed Plan

Scale 1:25 @ A1

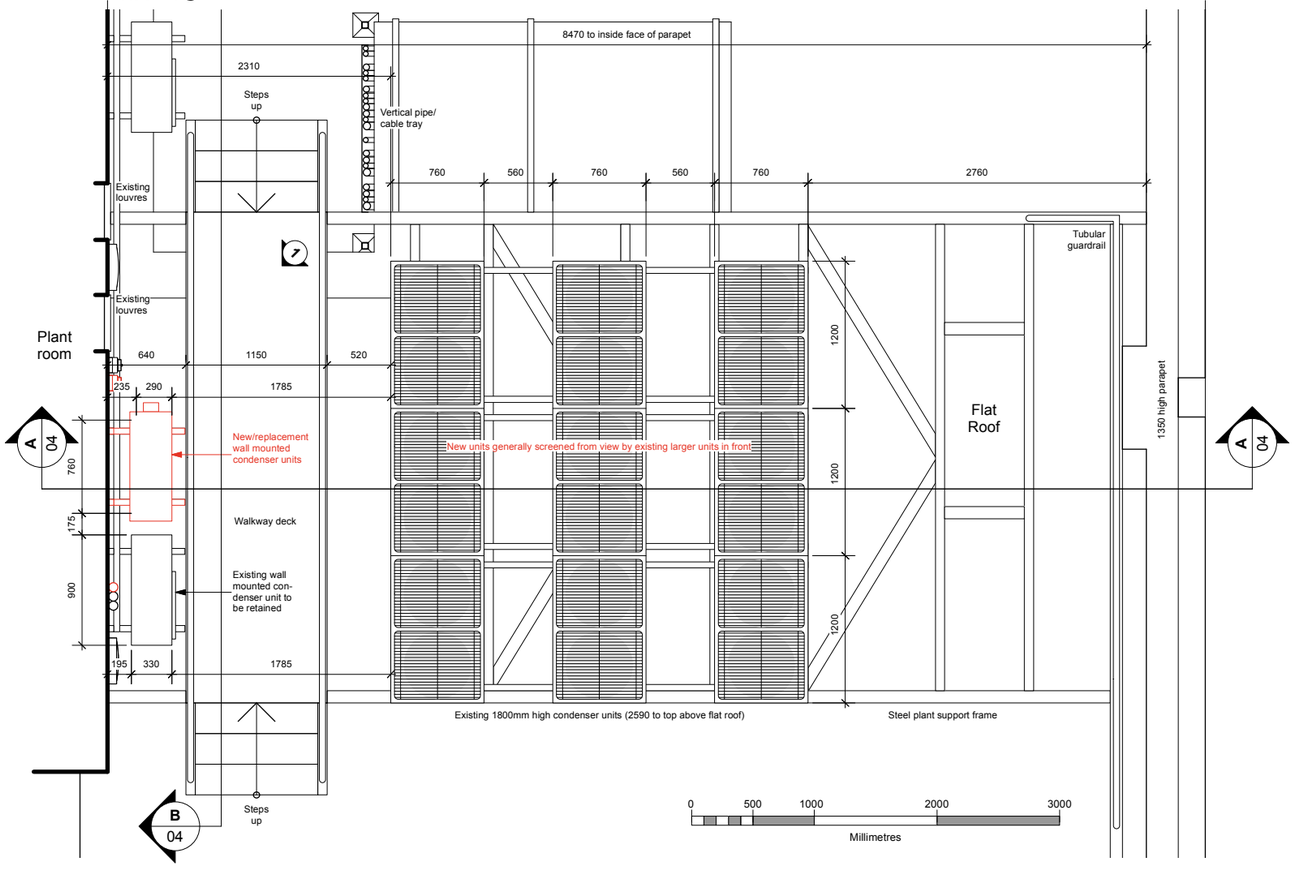


## Proposed View 1




### Notes

Refer to Acoustic Consultant's 'Acoustic Planning Report' for full acoustic impact assessment results.

Refer to Services Engineer's information for full details of internal pipework route to internal units.

Proposed works illustrated in red.

| Rev. | Date | Description | By | Appr. |
|---|---|---|---|---|
| - | 08/05/26 | PLANNING APPLICATION | DAB | DEB |


synergy architects

Synergy Architects Ltd
8 Euston Place Leamington Spa
Warwickshire CV32 4LN
T: 01926 450391
F: 01926 889086
www.synergyarchitects.co.uk


convene

etc.venues

Project

11 Portland Street
Manchester
M1 3HU

Drawing

Rooftop AC Condenser Units

**Proposed Plan, Section & Elevation**

| Scale | Date | By | Approved |
|---|---|---|---|
| 1:25 @ A1 | 08/05/26 | DAB | DEB |

| Job No. | Drawing No. | Revision |
|---|---|---|
| SA915 | 004 | - |


Copyright Synergy Architects Limited. The information contained in this document may not be used, reproduced or distributed, in whole or in part, without the written consent of Synergy Architects. Only parties to which this document has been intentionally issued by Synergy Architects may use the information. Synergy Architects will not accept responsibility for any consequence of its unauthorised use.