
Notes

The Contractor is to check all dimensions and conditions on site before commencing.

COPYRIGHT ALM ARCHITECT LTD. ALL RIGHTS RESERVED. THIS DOCUMENT IS ISSUED FOR THE PARTY WHO COMMISSIONED IT AND FOR THE SPECIFIC PURPOSES CONNECTED WITH THE PROJECT ONLY. IT SHOULD NOT BE RELIED UPON BY ANY OTHER PARTY OR USED FOR ANY OTHER PURPOSE. ALM ARCHITECT LTD ACCEPTS NO RESPONSIBILITY OR LIABILITY WHICH MAY ARISE FROM RELIANCE OR USE OF THIS DOCUMENT OR THE DATA CONTAINED HEREIN BY ANY OTHER PARTY OR FOR ANY OTHER PURPOSE.

Scale Bars TO BE USED ONLY AS GUIDANCE

1:100	mm	1000		3000		5000		
1:200	mm	5000		8000				
1:500	M	5		15		25		
1:1250	M	10		30		50		70

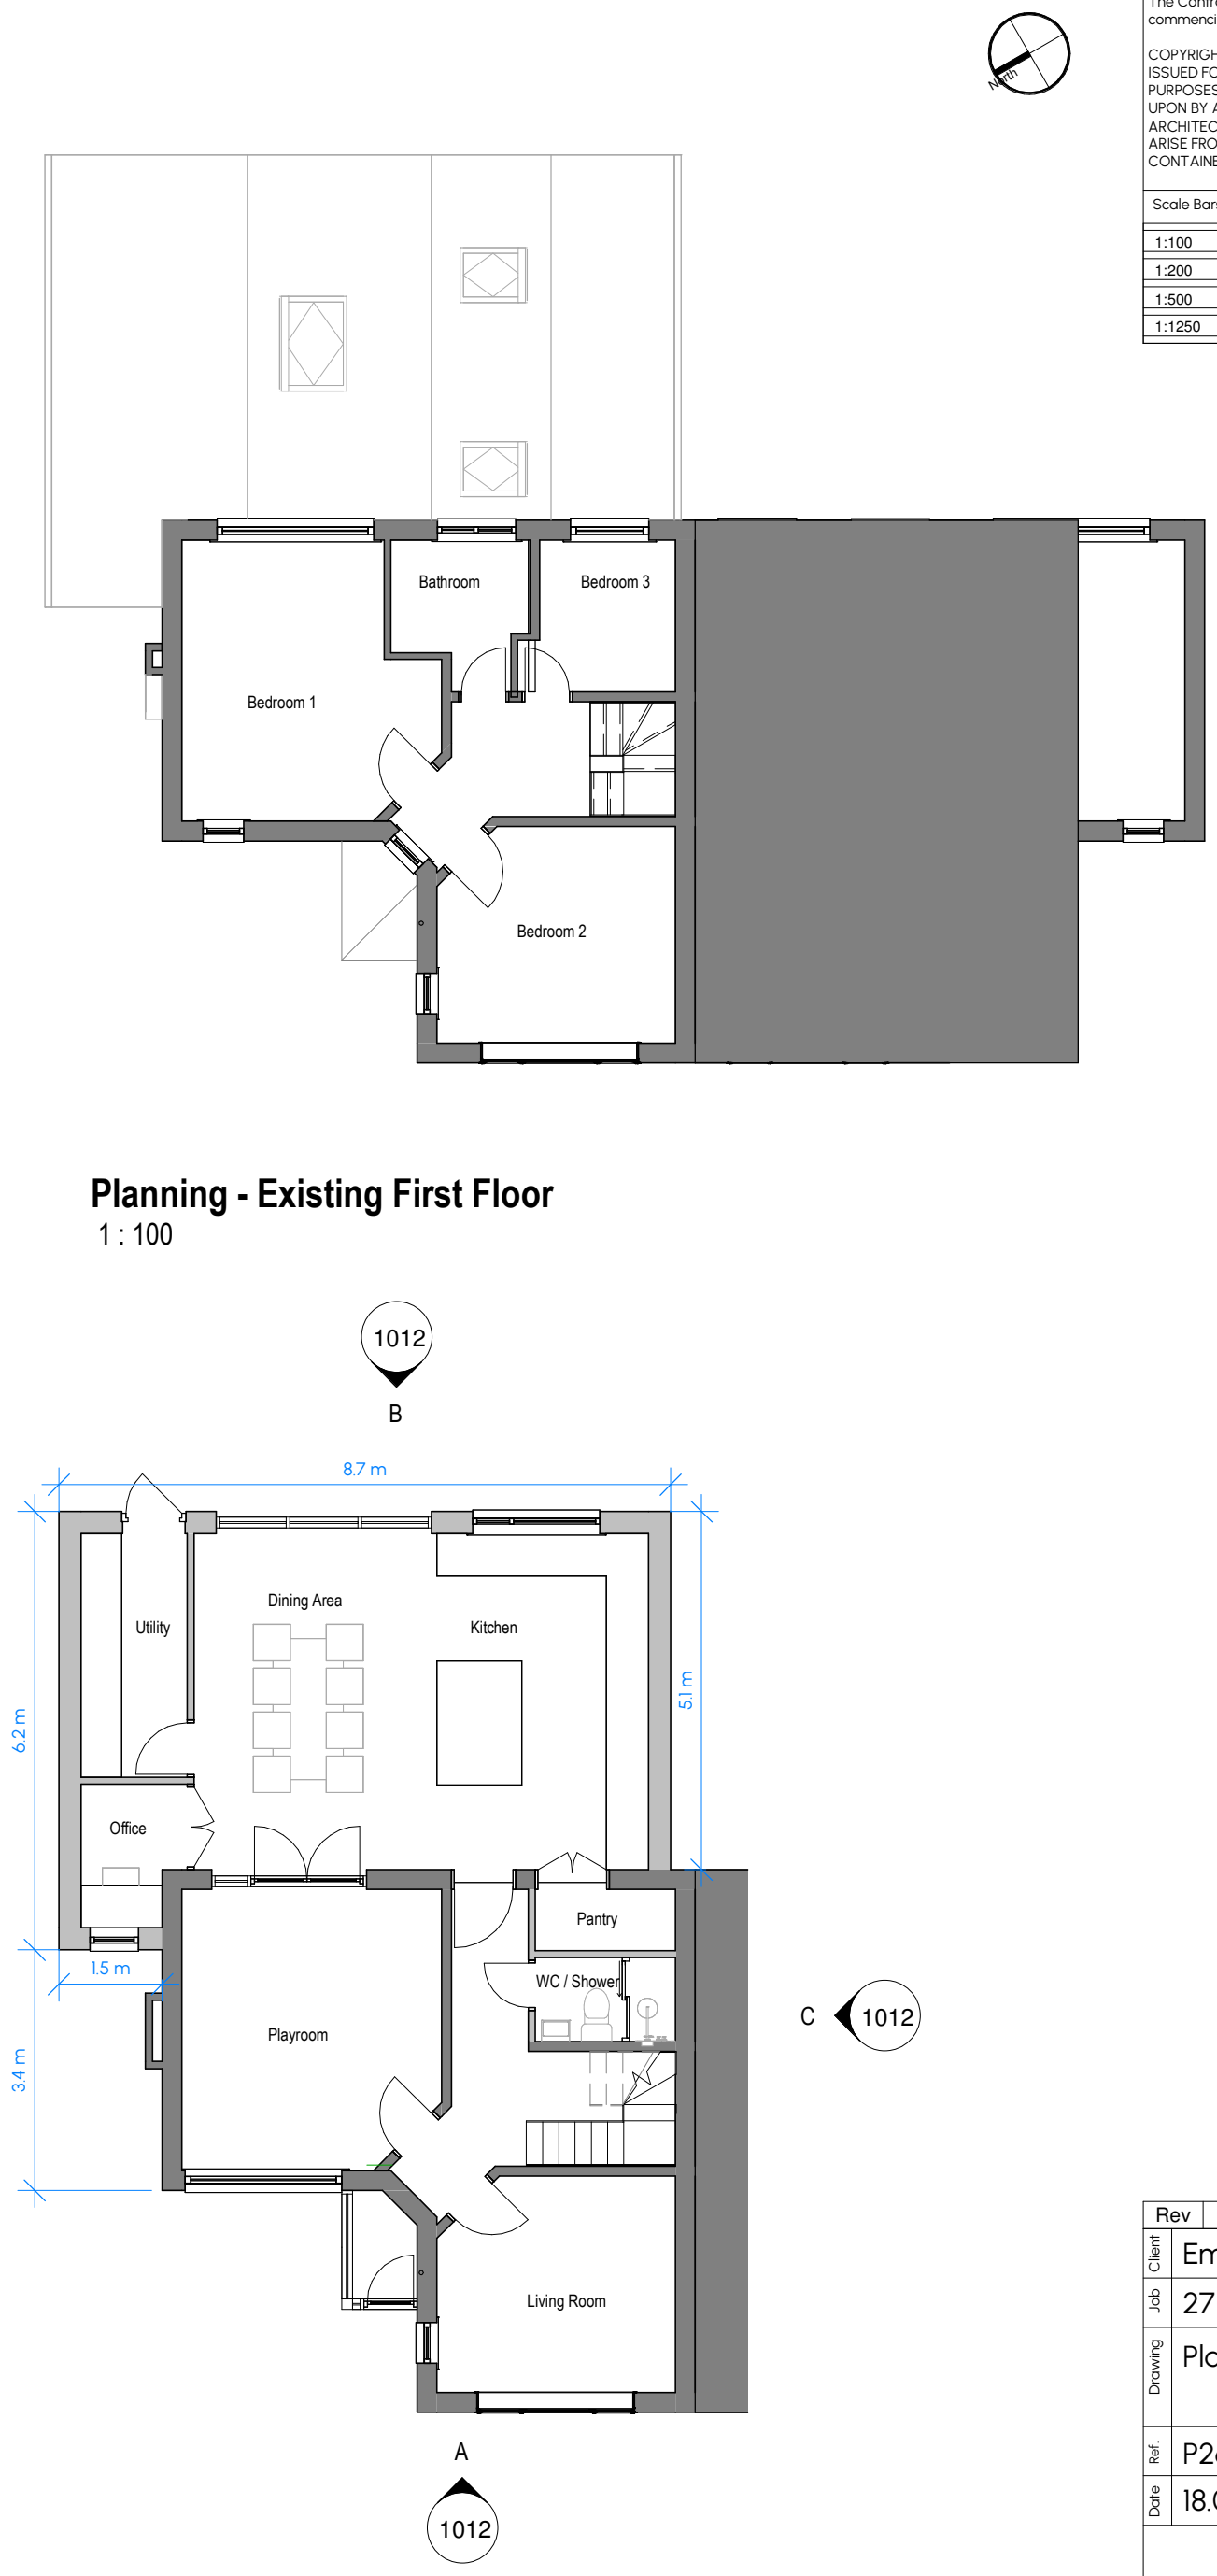

Planning - Existing First Floor

1 : 100

Planning - Proposed Ground Floor Plan

1 : 100

Rev	Description	By	Date
Client	Emily and Ollie Lamont		
Job	27 Penarth Road		
Drawing	Planning - Proposed Plans		
Ref.	P26.16_1011	Rev	
Date	18.05.26	Scale	1 : 100 @ A3

ALM Architect
07443 476 967
anna@alm-architect.co.uk
www.alm-architect.co.uk
Beech Avenue, Northenden