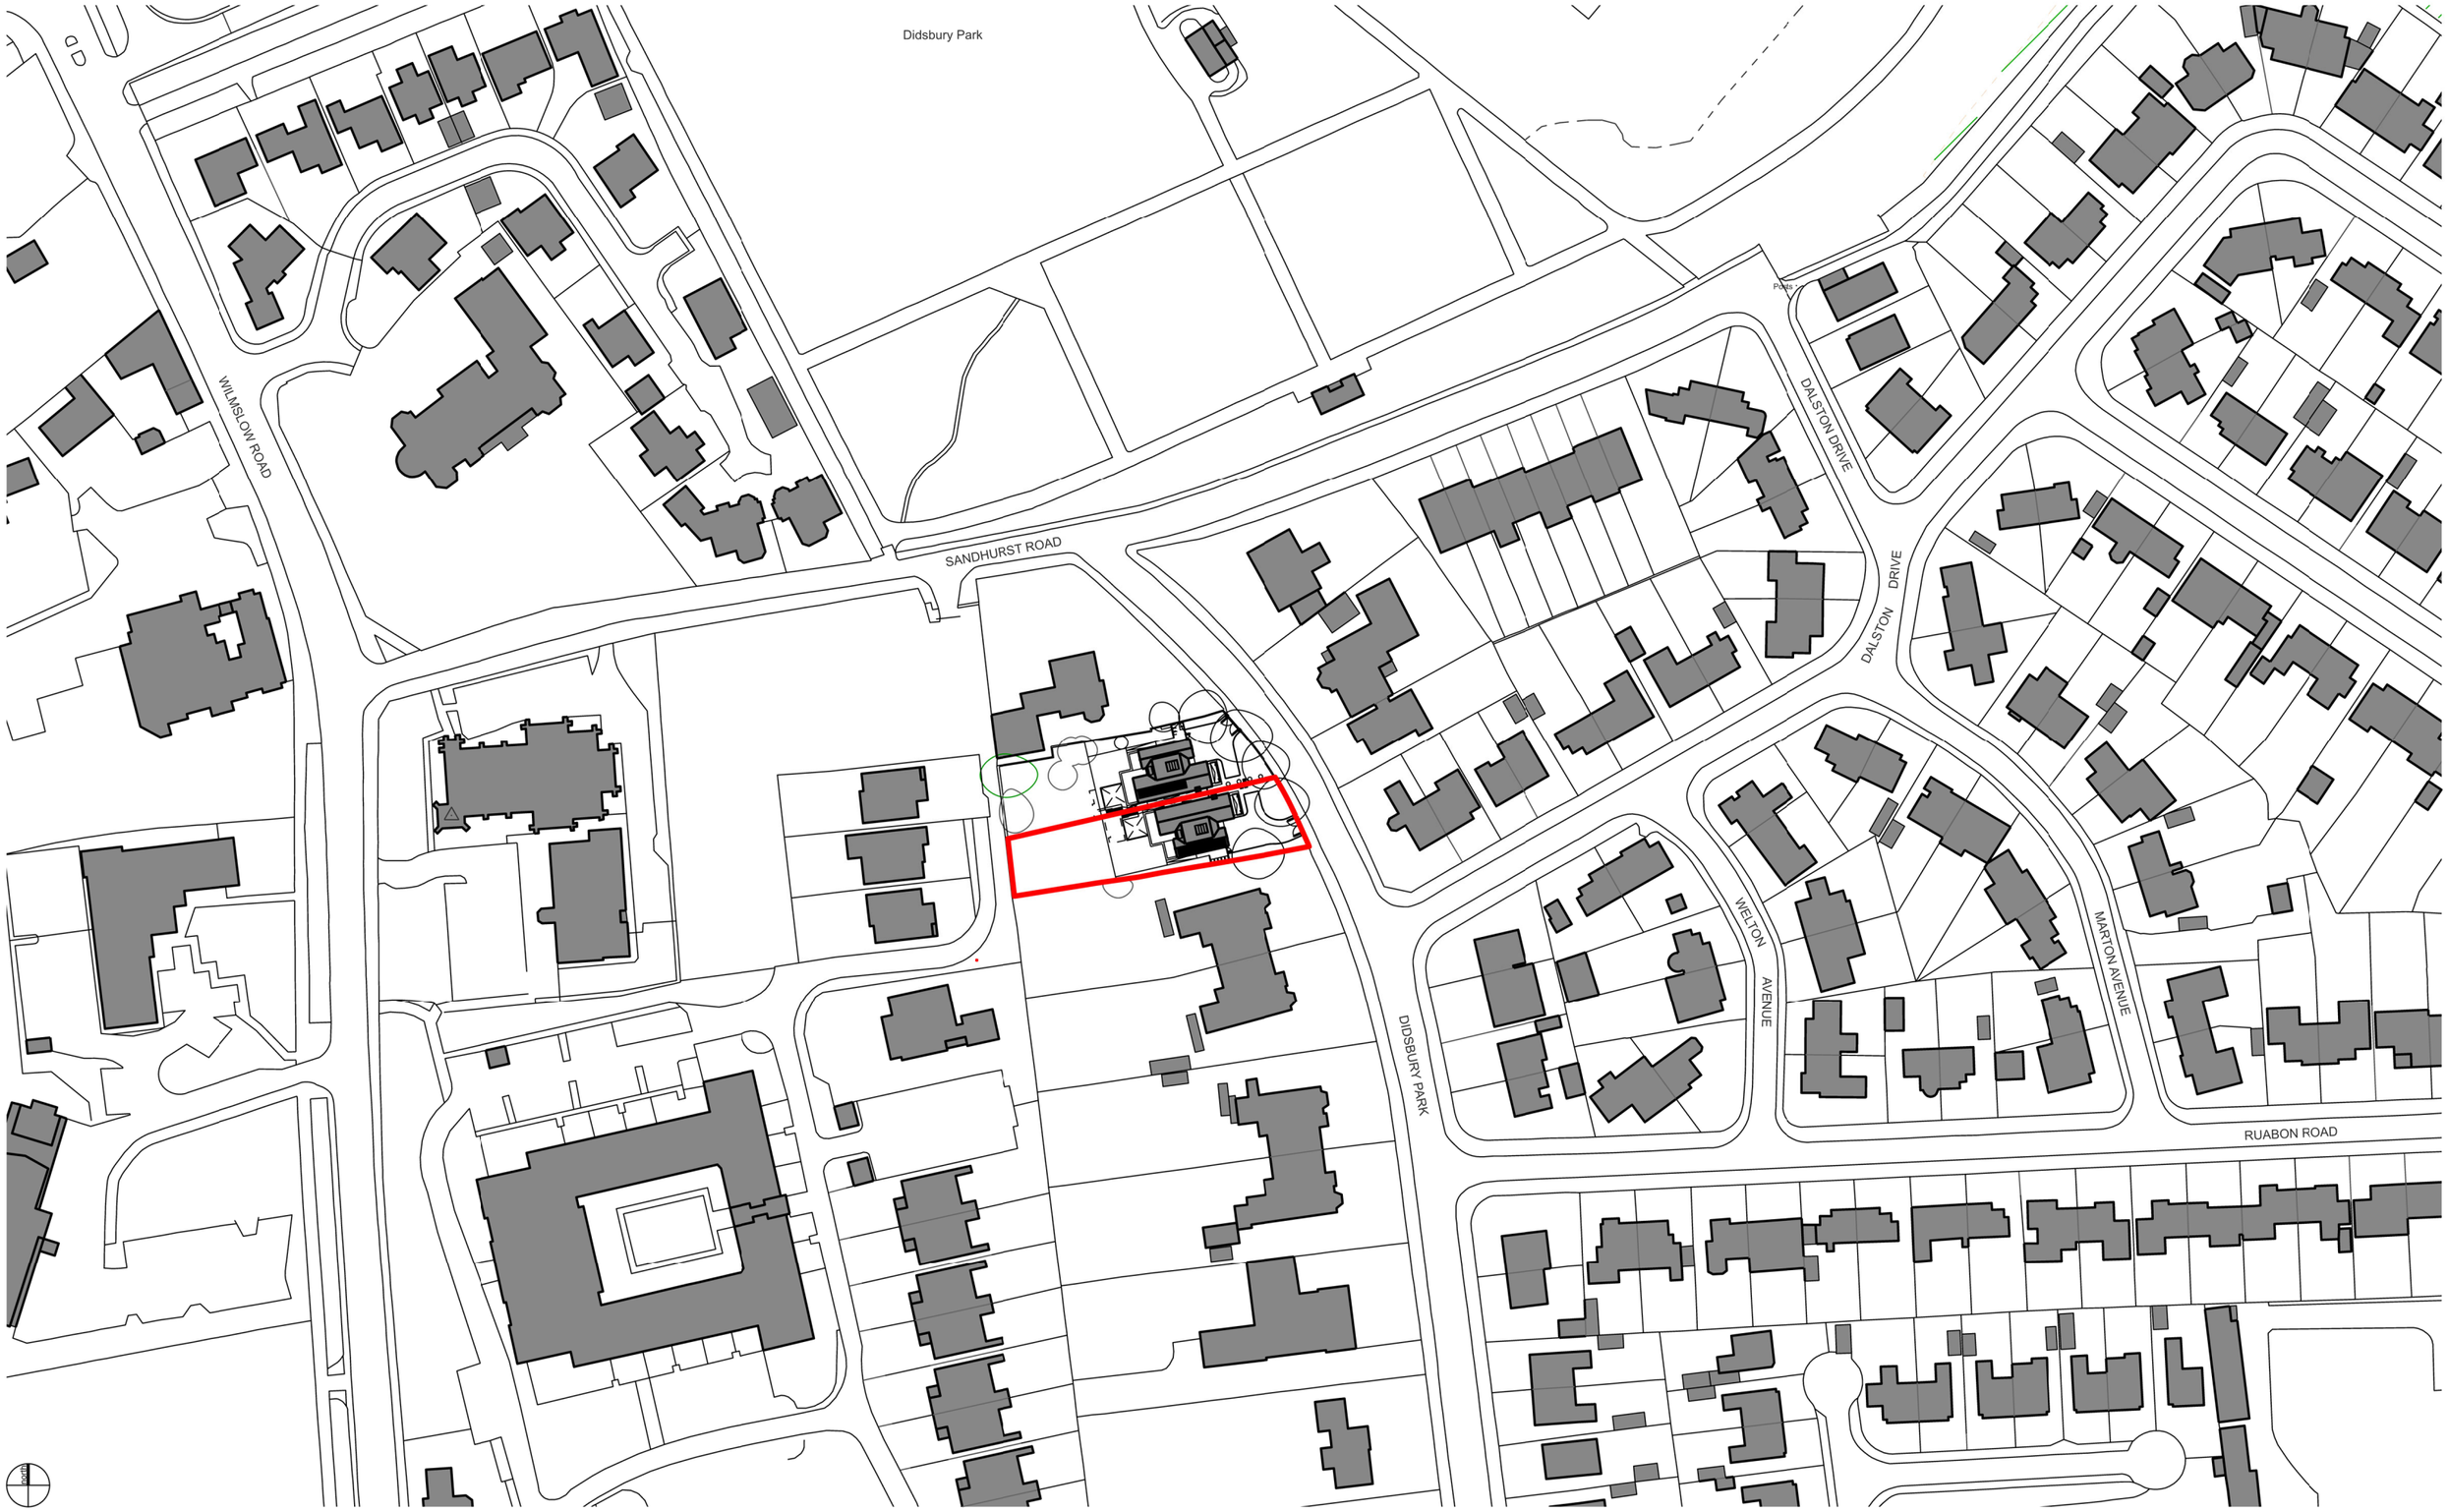


edmunds architects ltd
www.edmundsarchitects.com

Notes

Site boundary

Do note scale from this drawing

This drawing is the copyright of edmunds architect ltd

All dimensions to be checked on site by contractor
Contractor to report any dimensional discrepeancies,
errors or omissions prioir to works commencing on site

Rev.	Date	Drawn	Description
P1	26.09.2022	AE	Issued for Planning
P2	25.10.2022	AE	Issued for Planning
P3	03.04.2024	AE	Issued for Planning
P4	22.05.2026	AE	Issued for Planning

Project
DIDSBURY PARK - HOUSE A
Client
MR & MRS FLANAGAN
Scale
1:1250 @ A3
Status
FOR PLANNING
Drawing no. / Title
0077_al(05)001_P4

edmunds architects

EXISTING LOCATION PLAN