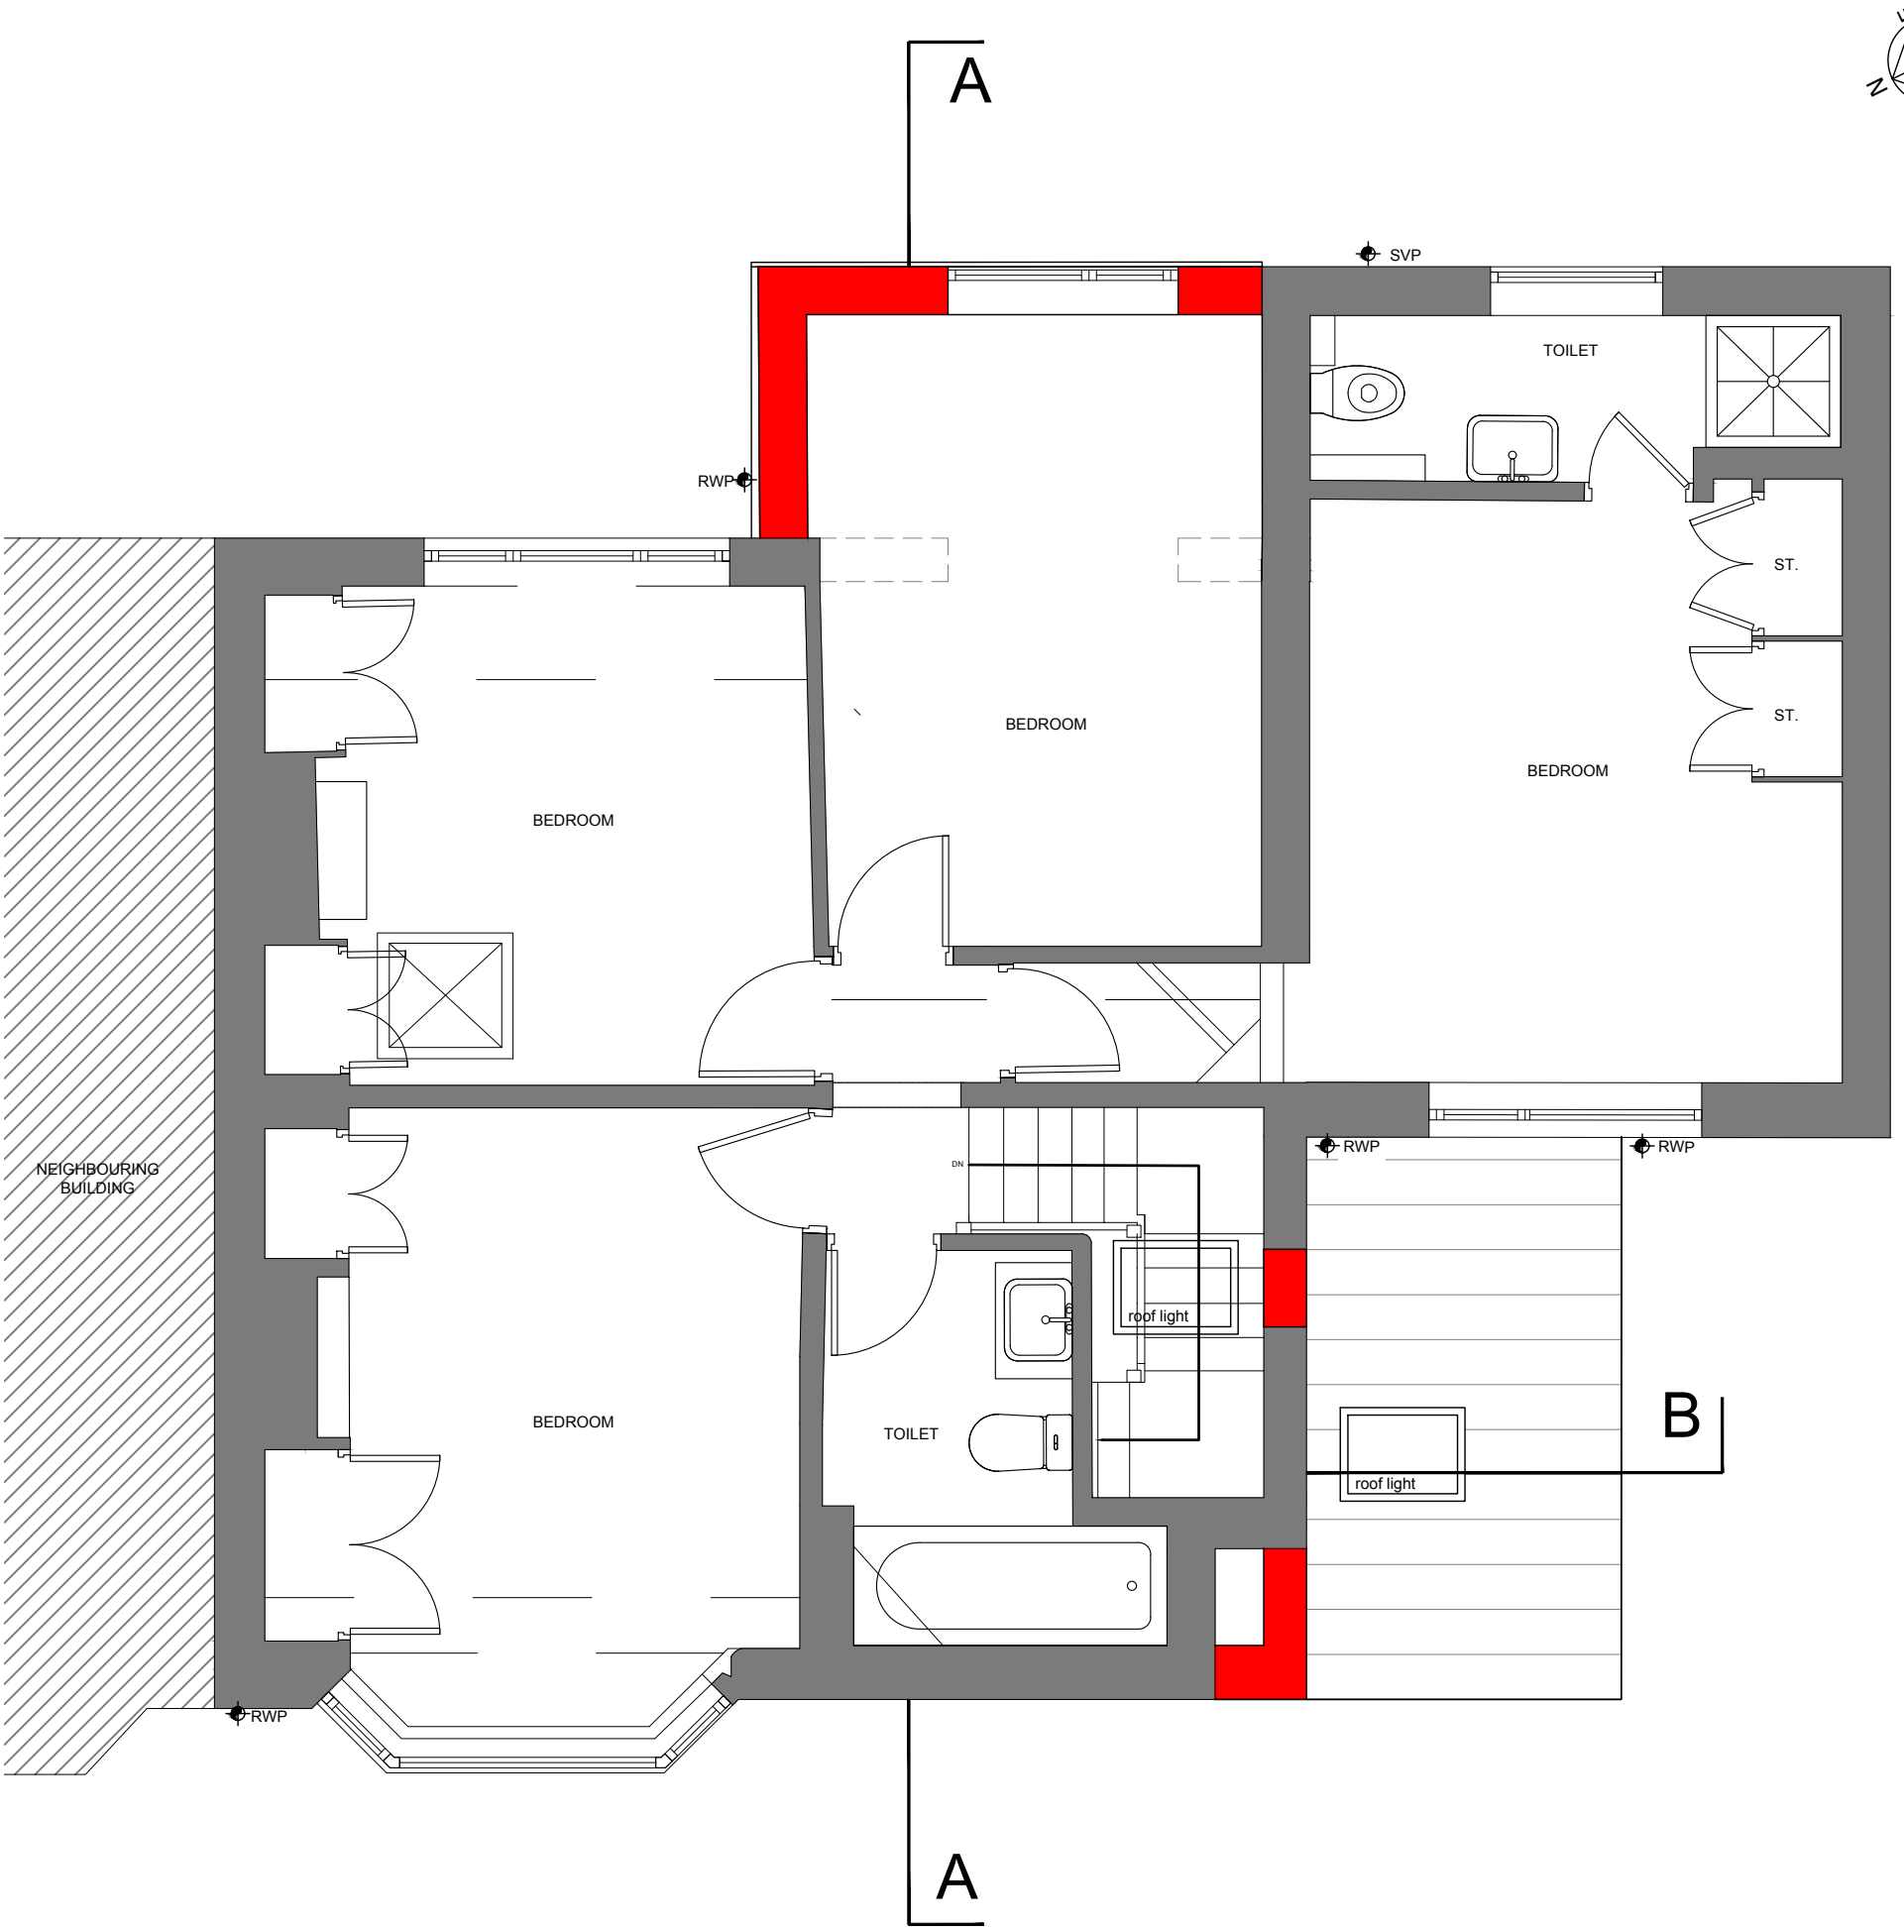


FIRST FLOOR

0 1 2 3

scale in M

© Pride Road Copyright 2026. All rights reserved. This drawing must not be reproduced without permission. All dimensions are in millimetres unless stated otherwise. Any discrepancies must be reported to the Architect. NB Contractor must check and confirm all dimensions on site prior to manufacture. Concept design drawings are not suitable for planning applications or building regulations applications. Client and Contractor are to ensure that any structural design has been approved by a Building Inspector and all works in general are to be approved by a Building Inspector.

PRIDE RD. The architect your home deserves

www.prideroad.co.uk @lisaraynes 07989 744 336 lisa@prideroad.co.uk

Client: John and Eleanor Owen-Jones				Stage: Planning	
Project: 39 Kingsfield Drive, M20 6JA					
Drawing: Proposed First Floor					
	Scale @ A3 1:50	Date: 31.03.26	Drawn: LR	Job no: J693	Drawing No. 11