
2 Tamar Drive, Wythenshawe, M23 2QB

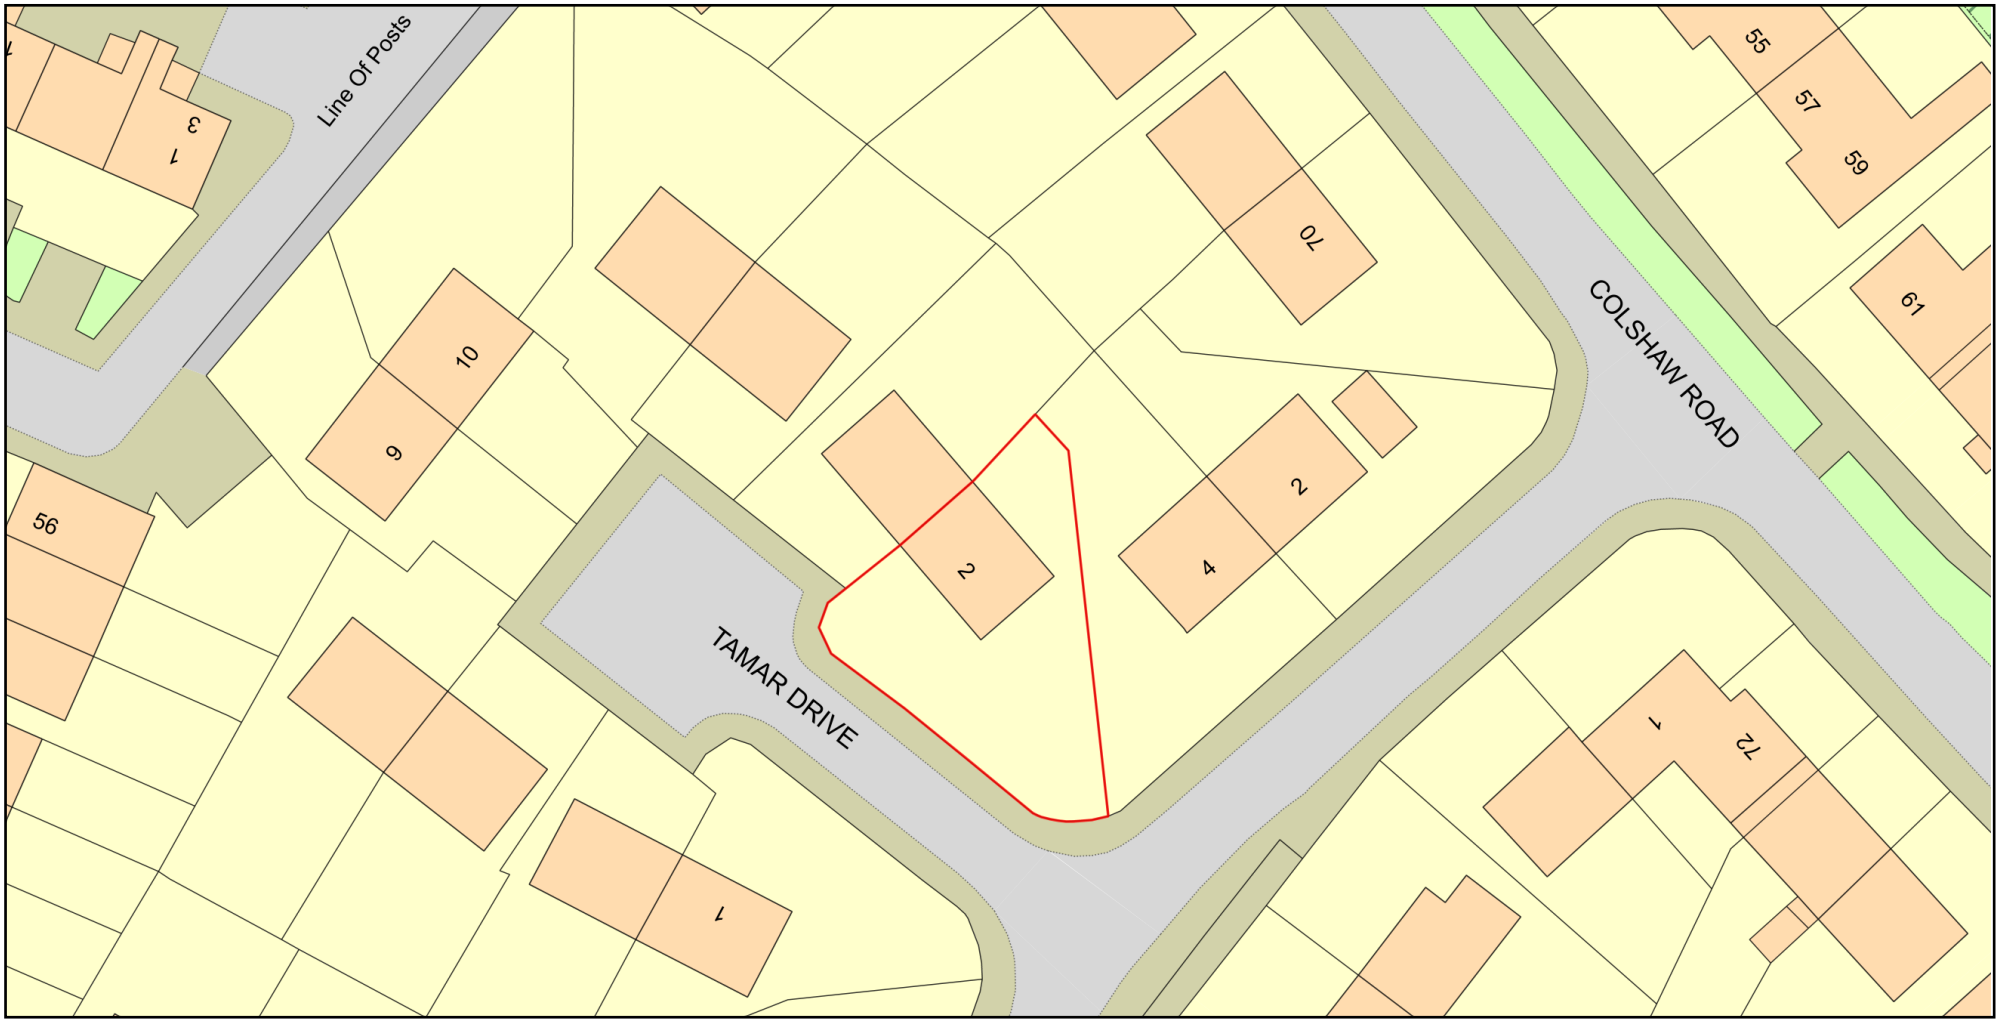

ReQuestaPlan

Plan Produced for:	C3 to C4 Application
Date Produced:	24 May 2026
Plan Reference Number:	TQRQM26144095832603
Scale:	1:500 @ A4

© Crown copyright and database rights 2025 OS 100042766