


SYMBOL KEY

- 1EV — SINGLE EV CAR CHARGER
- 2EV — DOUBLE EV CAR CHARGER
- FP — FEEDER PILLAR

ROLEC AUTOCHARGE

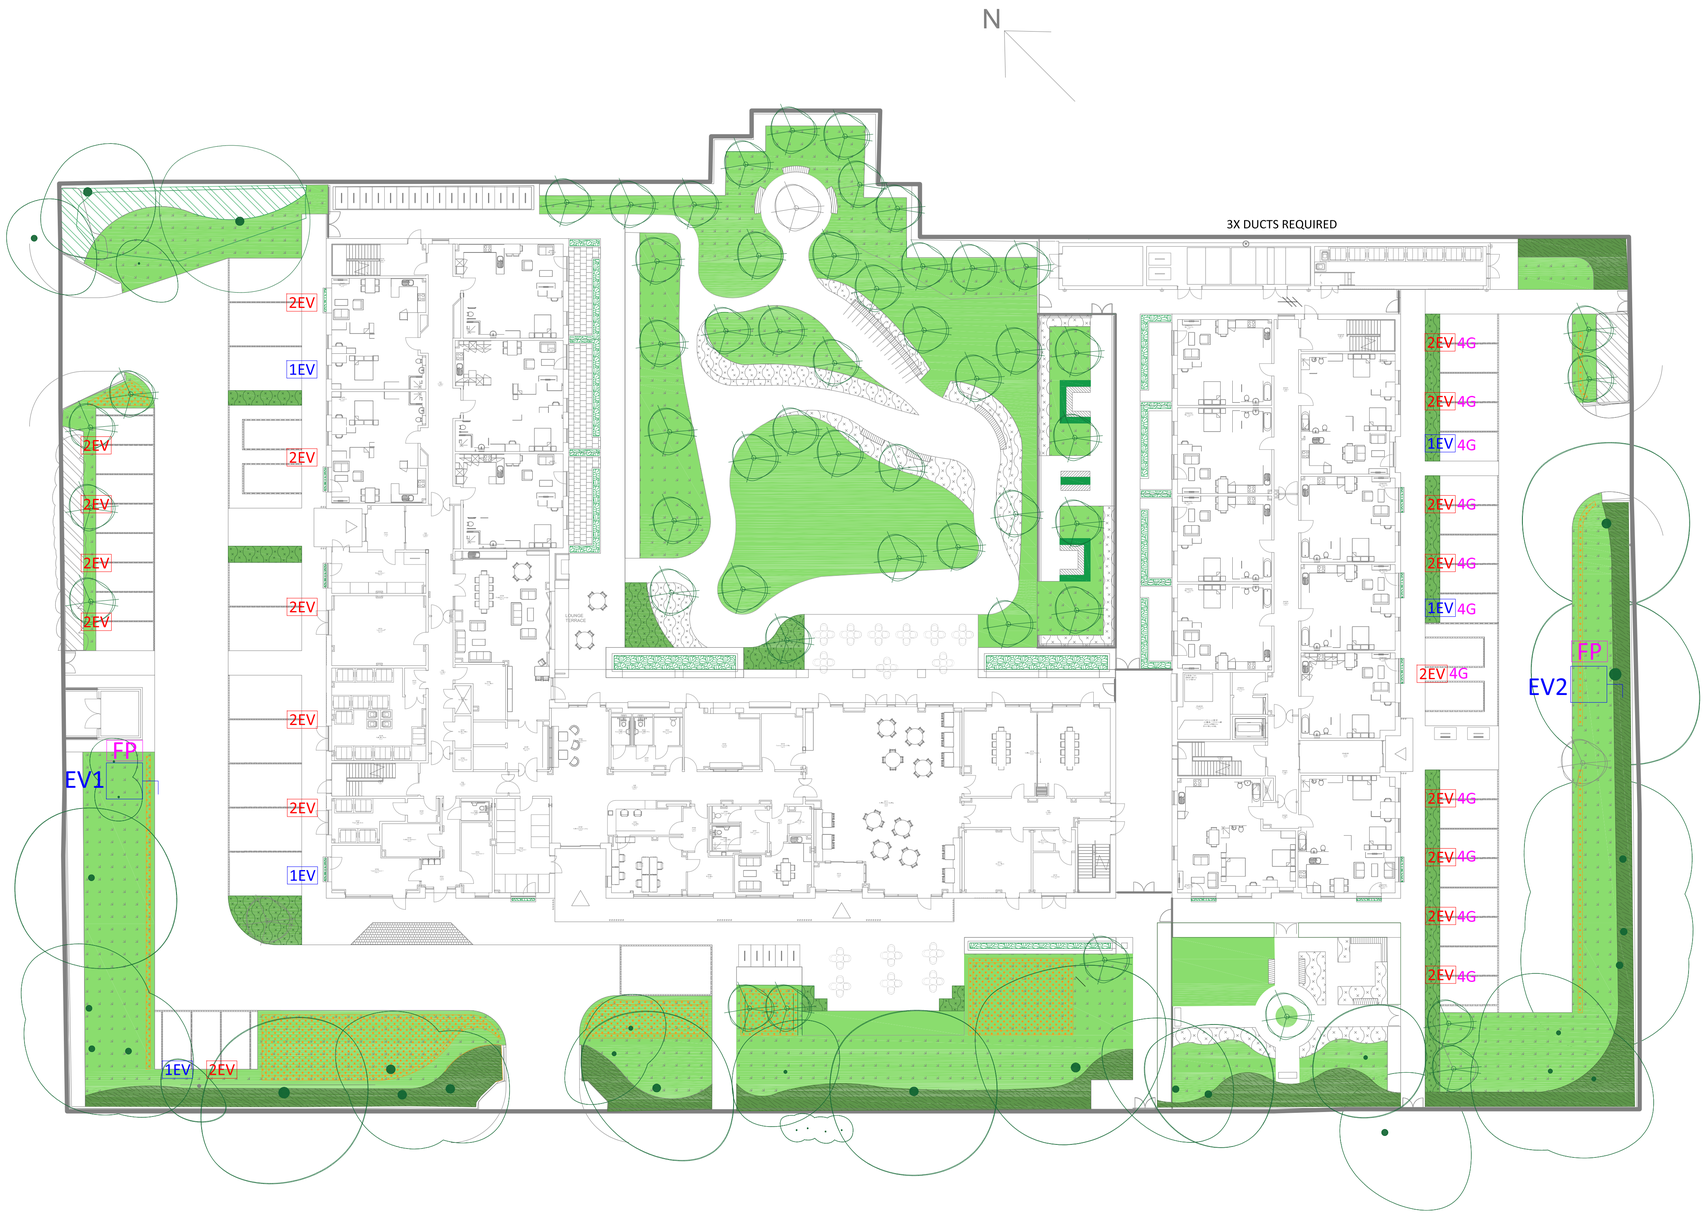

REV	DESCRIPTION	DATE
A	GENERAL UPDATE	15/05/2026

ISSUE

PRELIMINARY

CLIENT

Rowlinson

PROJECT

RUSSELL ROAD

TITLE

PROPOSED EV CAR CHARGER LOCATIONS

SCALE:	1:250 @ A1	DRAWN:	SG
DATE:	NOV 2024	CHECKED:	GM
DRAWING No.	P0257/EV	REV:	A

TeDS (ELECTRICAL) LTD
ST MARK'S HOUSE, 29 WEST STREET,
DUKINFIELD, CHESHIRE, SK16 4PL
TEL: 0161 330 7506 EMAIL : design@tedsltd.co.uk