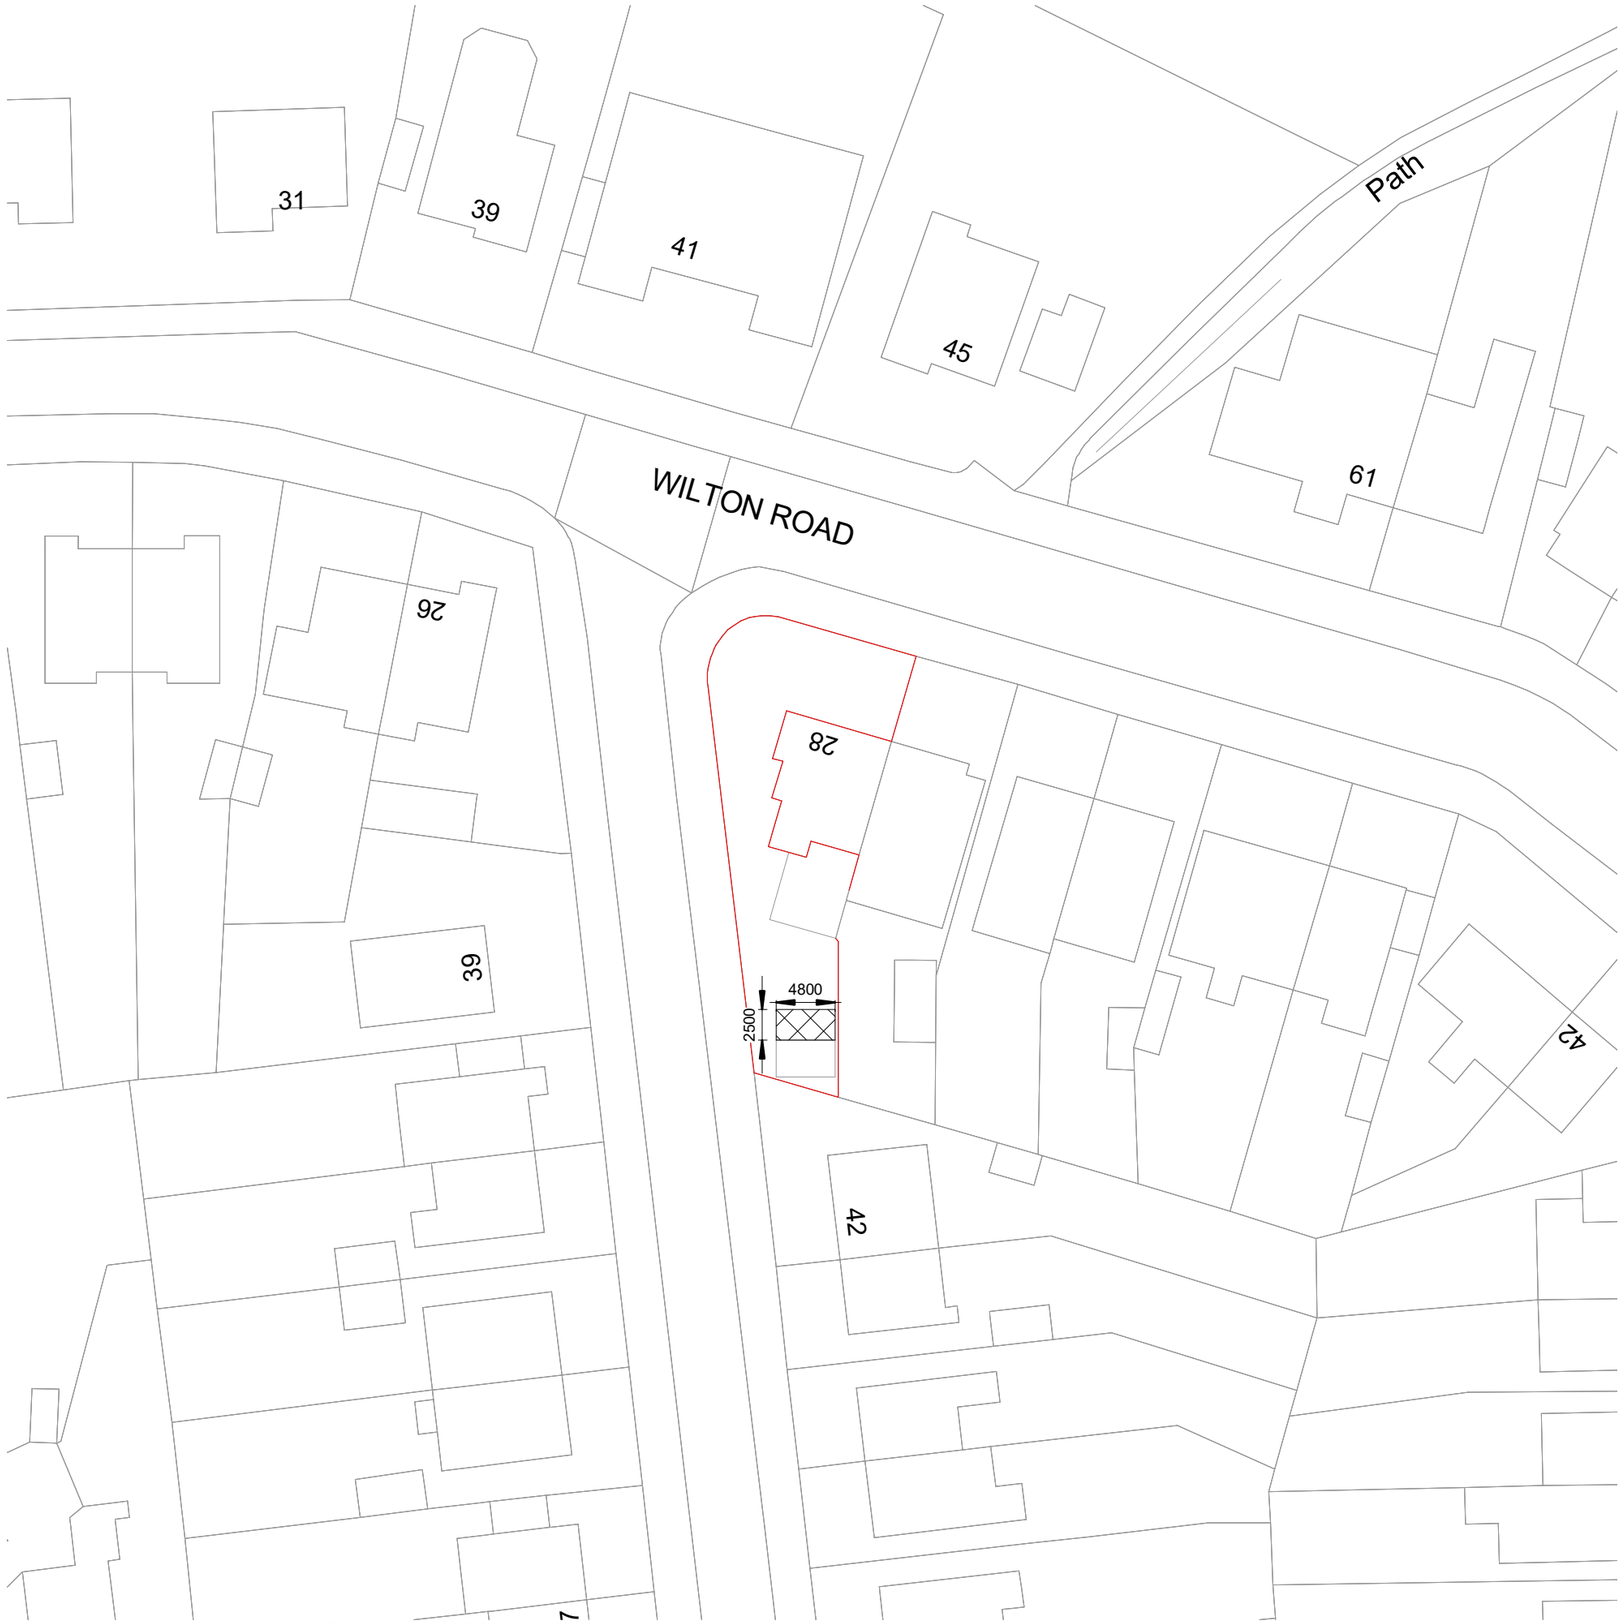


Proposed Block Plan

1 : 500

SJ ARCHITECTURE LTD

Project:	28 Wilton Road	
Client:	Mr M Singh Khaneja	
Date:	15/03/2026	
Drawing Number:	L-0002	REV
Scale (@ A3)	1 : 500	
Sheet	PROPOSED BLOCK PLAN	
Drawn by:	Author	

10/04/2026 01:12:07