385920E


385940E

385960E

400920N

400900N

400880N

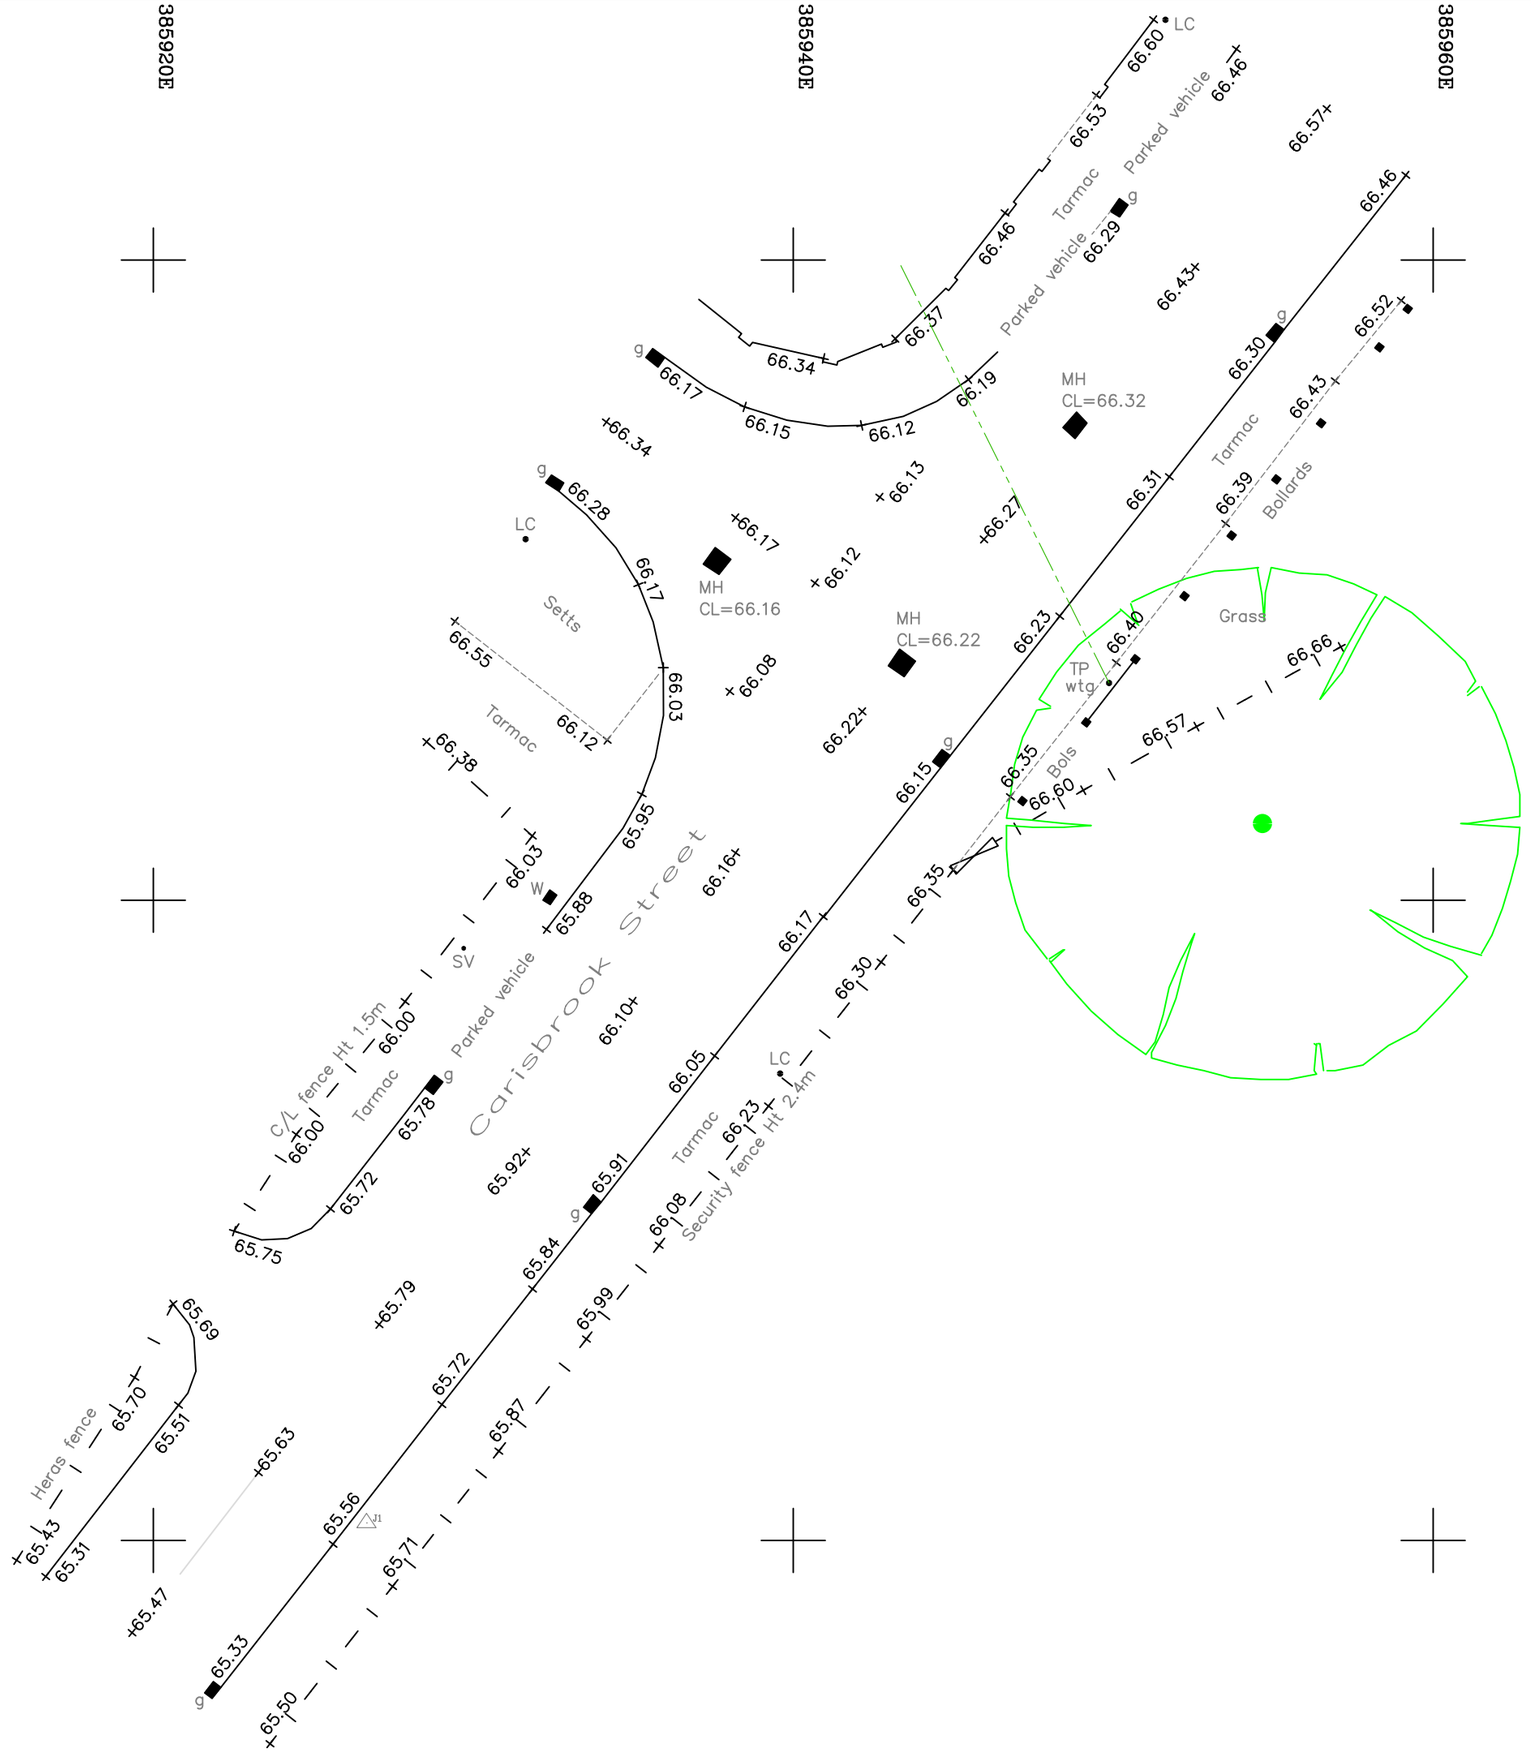

N

General notes

Grid and levels have been aligned with OS National Grid OSGB36 (15).
All dimensions and levels are in metres unless noted otherwise.

This plan should only be used for its original purpose. JPP accepts no responsibility if supplied to any other party than the original client.

Survey station information

STATION	EASTING	NORTHING	LEVEL	TYPE
J1	385926.661	400880.548	65.658	PK NAIL
J2	385957.010	400934.037	66.685	PK NAIL

Key

AV	Air Valve	Fl.	Flood Light	P/R	Post & Rail Fence
Bol	Bollard	FW	Foul Water	P/W	Post & Wire Fence
BH	Borehole	g	Gully	RE	Rodding Eye
BL	Bed Level	GV	Gas Valve	RS	Road Sign
BT	BT Cover	Ht.	Height	rwp	Rainwater Pipe
CATV	Cable TV Cover	IC	Inspection Chamber	SV	Stop Valve
C/B	Close Boarded Fence	IL	Invert Level	svp	Soil & Vent Pipe
C/L	Chain Link Fence	I/R	Iron Railing	SW	Surface Water
CL	Cover Level	ko	Kerb Outlet	TL	Traffic Light
Col	Column	LC	Lighting column	TP	Telegraph Pole
El	Elec	LU	Light unit	TW	Top of wall
ER	Earth Rod	MH	Manhole	utl	Unable To Lift
EP	Electricity Pole	Mkr	Marker Post	VP	Vent Pipe
FH	Fire Hydrant	O/H	Overhead	WL	Water Level
FL	Floor Level	PB	Post Box	WM	Water Meter
		Po	Post	wo	Wash Out

Building
Control Station
Tree
Bore Hole
Gate

Bottom of Bank
Top of Bank
Vegetation
Change of surface
Fence
Contours 65.0
OH Telecom
OH Electric

jpp
- Infrastructure Design
- Structural Engineering
- Development Planning
- Professional Advice
- Geotechnical & Environmental
- Surveying

Northampton
T: 01604 781811
Poole Milton Keynes Warwick
E: mail@jppuk.net W: jppuk.net

Client McArdle Sport

Project Manchester Communications Academy

Title Topographical Survey

Scale at A3	Drawn by	Checked by	Date
1:200	JG	TB	22/5/25

Status	Project ref	Drawing no.	Revision
	28295Y	03	