


Contractor to allow for a sample to be provided and approved by the CA prior to commencement.

Contractor to allow for a sample to be provided and approved by the CA prior to commencement.

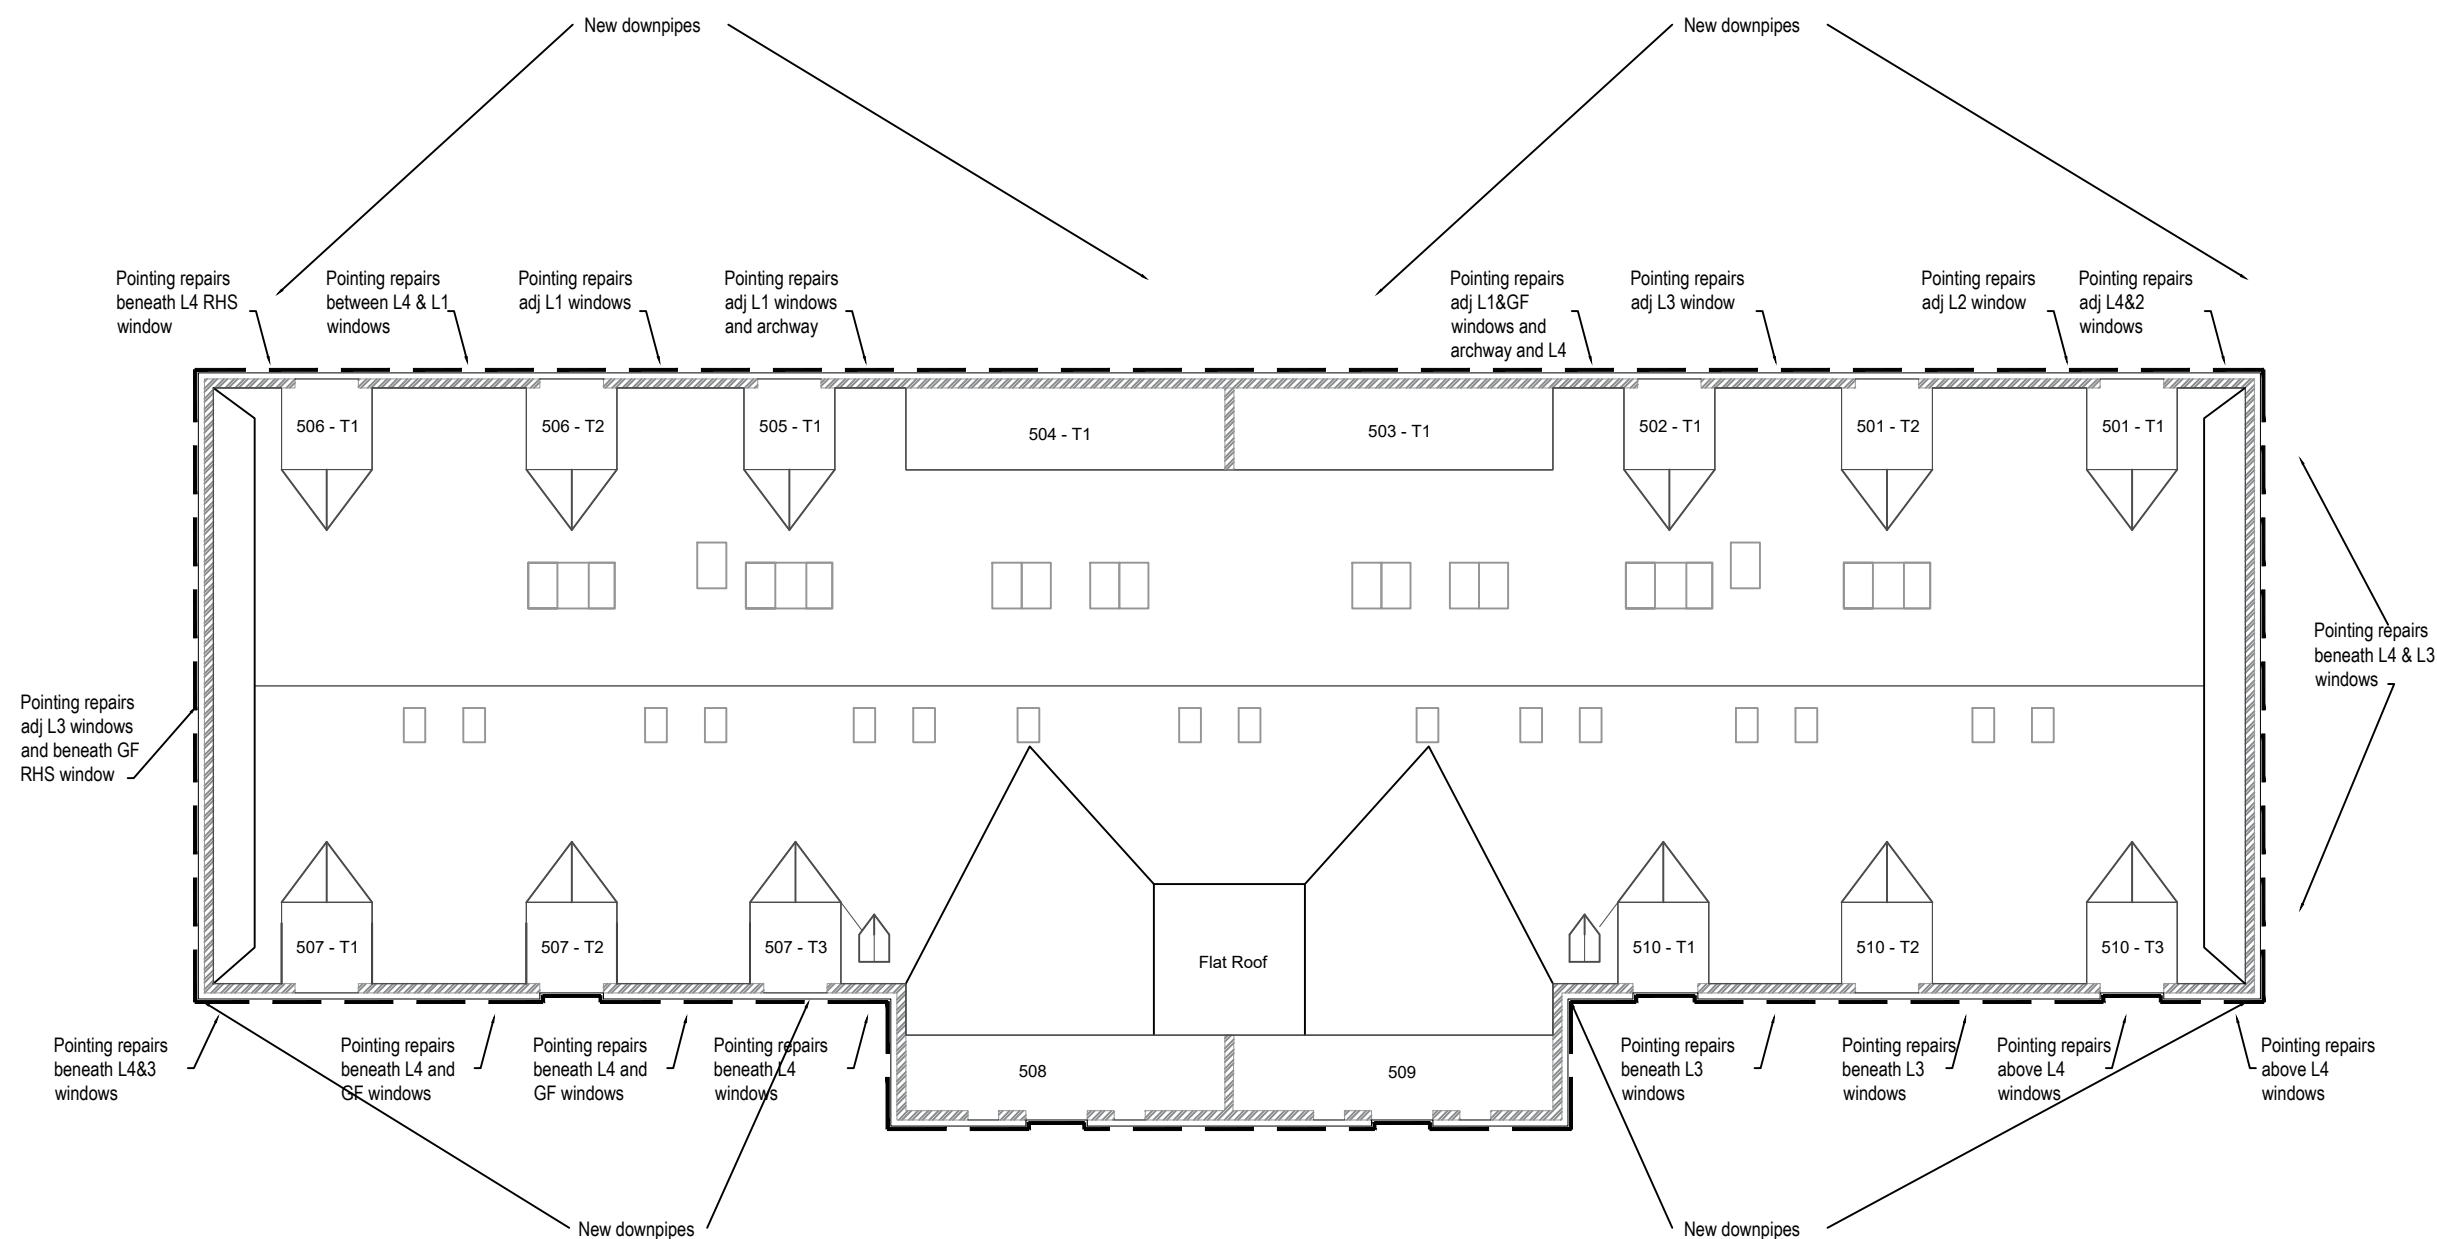

Pointing Locations

01	Tender issue	04/07/25
00	First draft for review	13/05/25
REV	DESCRIPTION	DATE

REV	DATE	DESCRIPTION
PROJECT INFORMATION		

© Copyright Anstey Horne & Co. Ltd
This drawing is the property of Anstey Horne & Co. Ltd. All rights reserved.
This drawing should not be reproduced without permission.
Do not scale from drawing - all dimensions to be verified on site.

CLIENT: Peel L&P (Ports No 3) Limited

PROJECT TITLE:	Middle Warehouse, Castle Quay, Manchester Windows, Doors, and Terraces Repair and Maintenance Scheme
-----------------------	---

DRAWING TITLE: Pointing Locations

LEAD: / UPDATED: DJR / RCN	DATE: 10/03/2026	SCALE: As Shown	A3
-------------------------------	---------------------	-----------------	----

DRAWING No:	REVISION:
-------------	-----------

BSC03236 - 012	01
----------------	----

Tender