


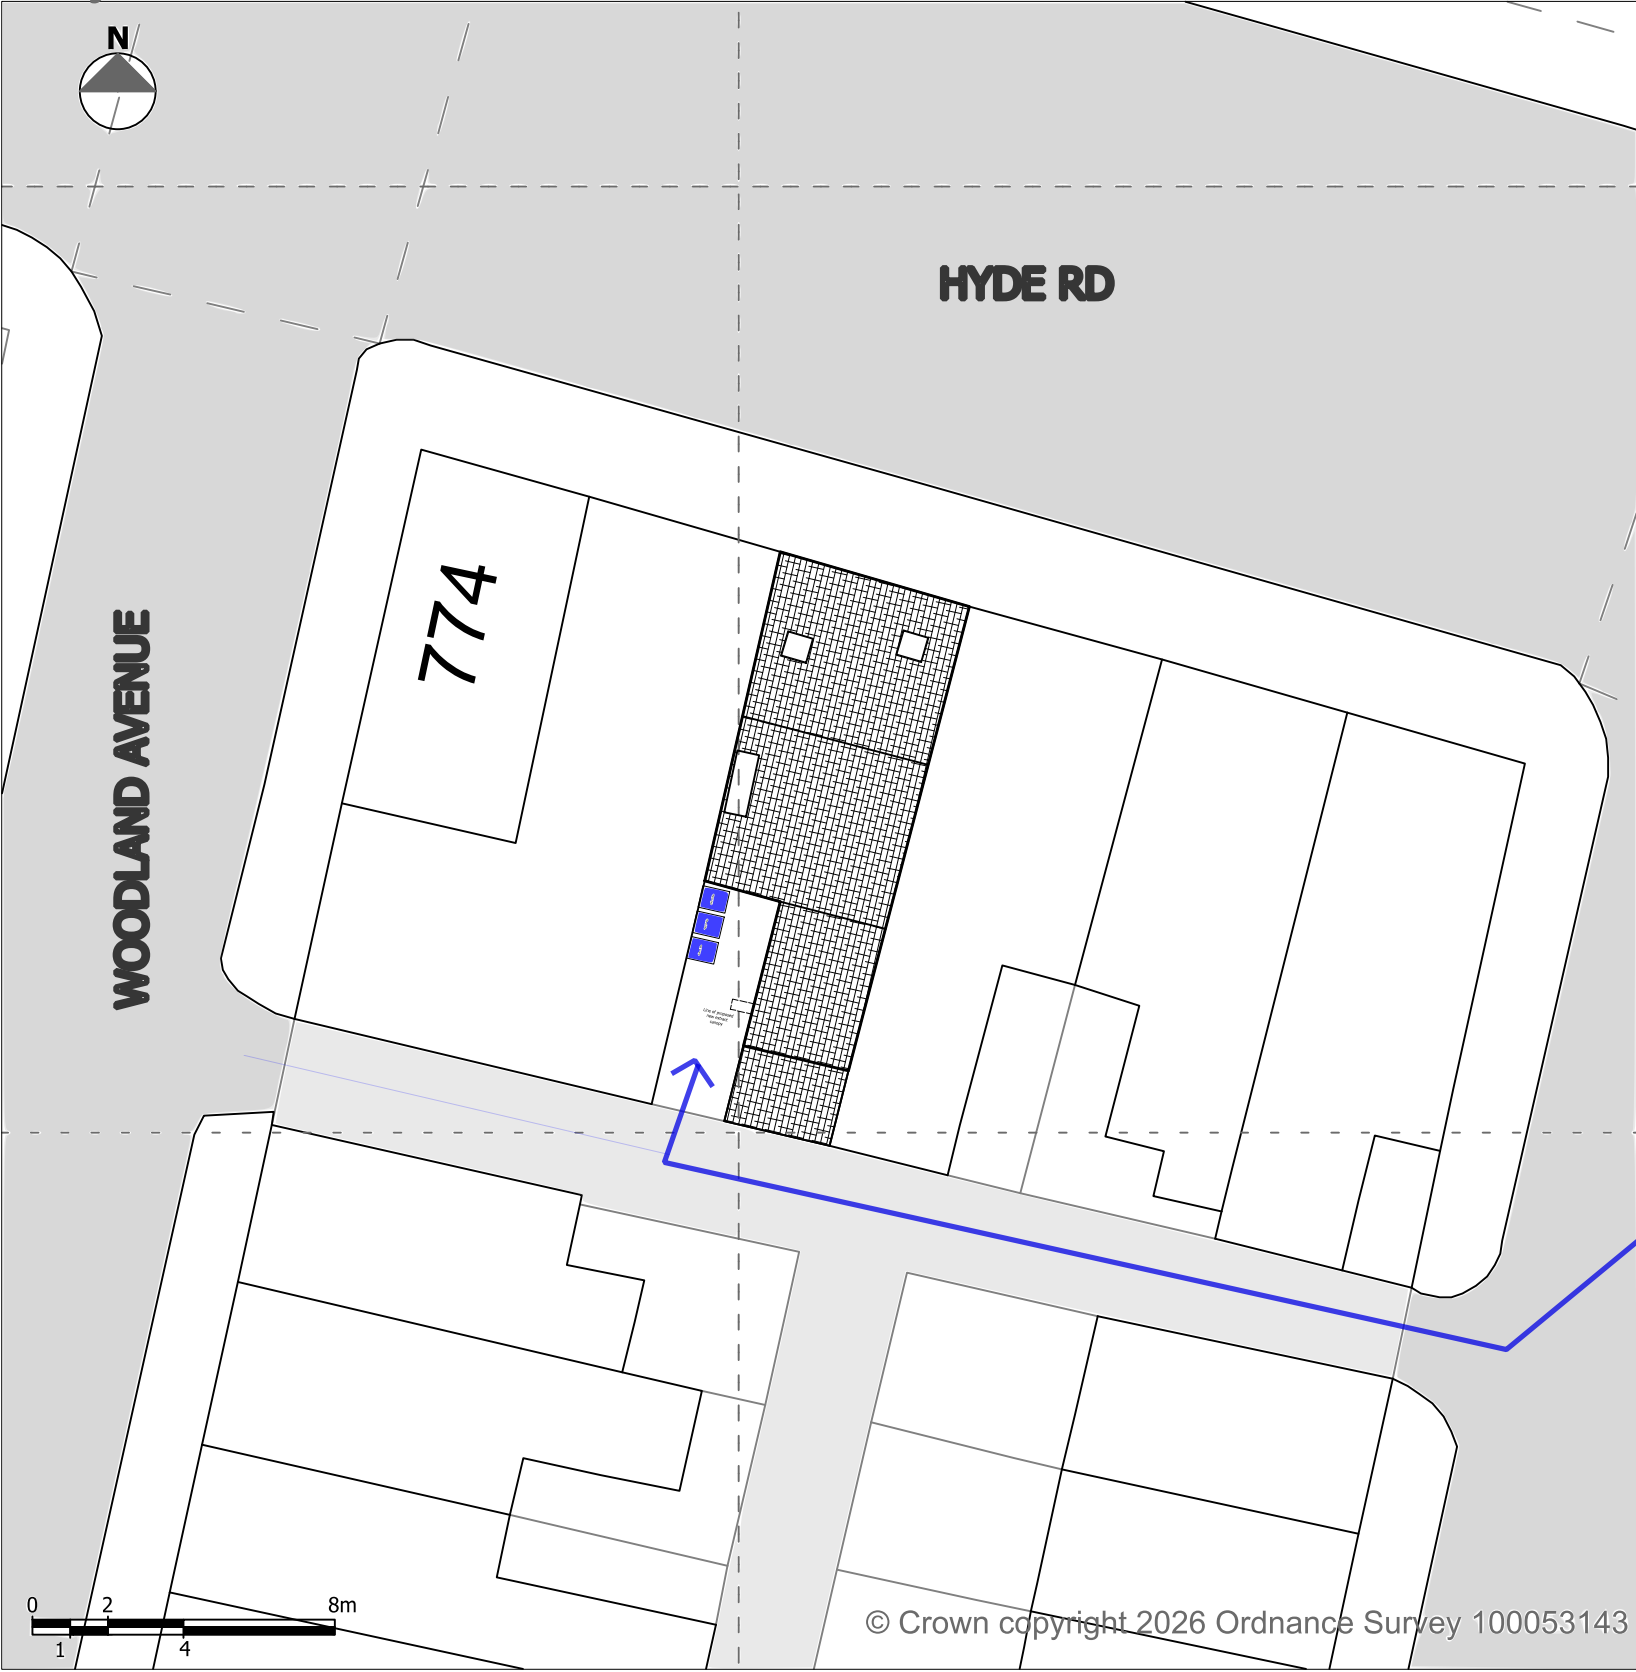

Waste Management for Commercial Development

All waste bins to be stored in a designated rear area with collection via the rear alley, managed by a licensed waste contractor.

Externally located bin area with natural ventilation.

NOTES

- 1_All drawings supplied by DWGPlans Manchester are to be used for planning permission purposes only and not to be used for building regulation purposes.
- 2_The contractor or supplier is to check all relevant dimensions, levels, existing structure and materials prior to commencing works.



DWG Plans Manchester

DRAWN	NAME	DATE	SIZE A3	DWG No 1010	TITLE : Change of use from Class E to Sui Generis
	EHK	23/04/2026			
UNLESS OTHERWISE SPECIFIED DIMENSIONS ARE IN METERS			SCALE 1:200	REV A	CLIENT: Hamad Masqood Address: 778 Hyde Road, Gorton, M18 7JD