
Key

- Amenity
- Ancillary
- General Circulation
- Premium Studio
- Studio
- Vertical Circulation

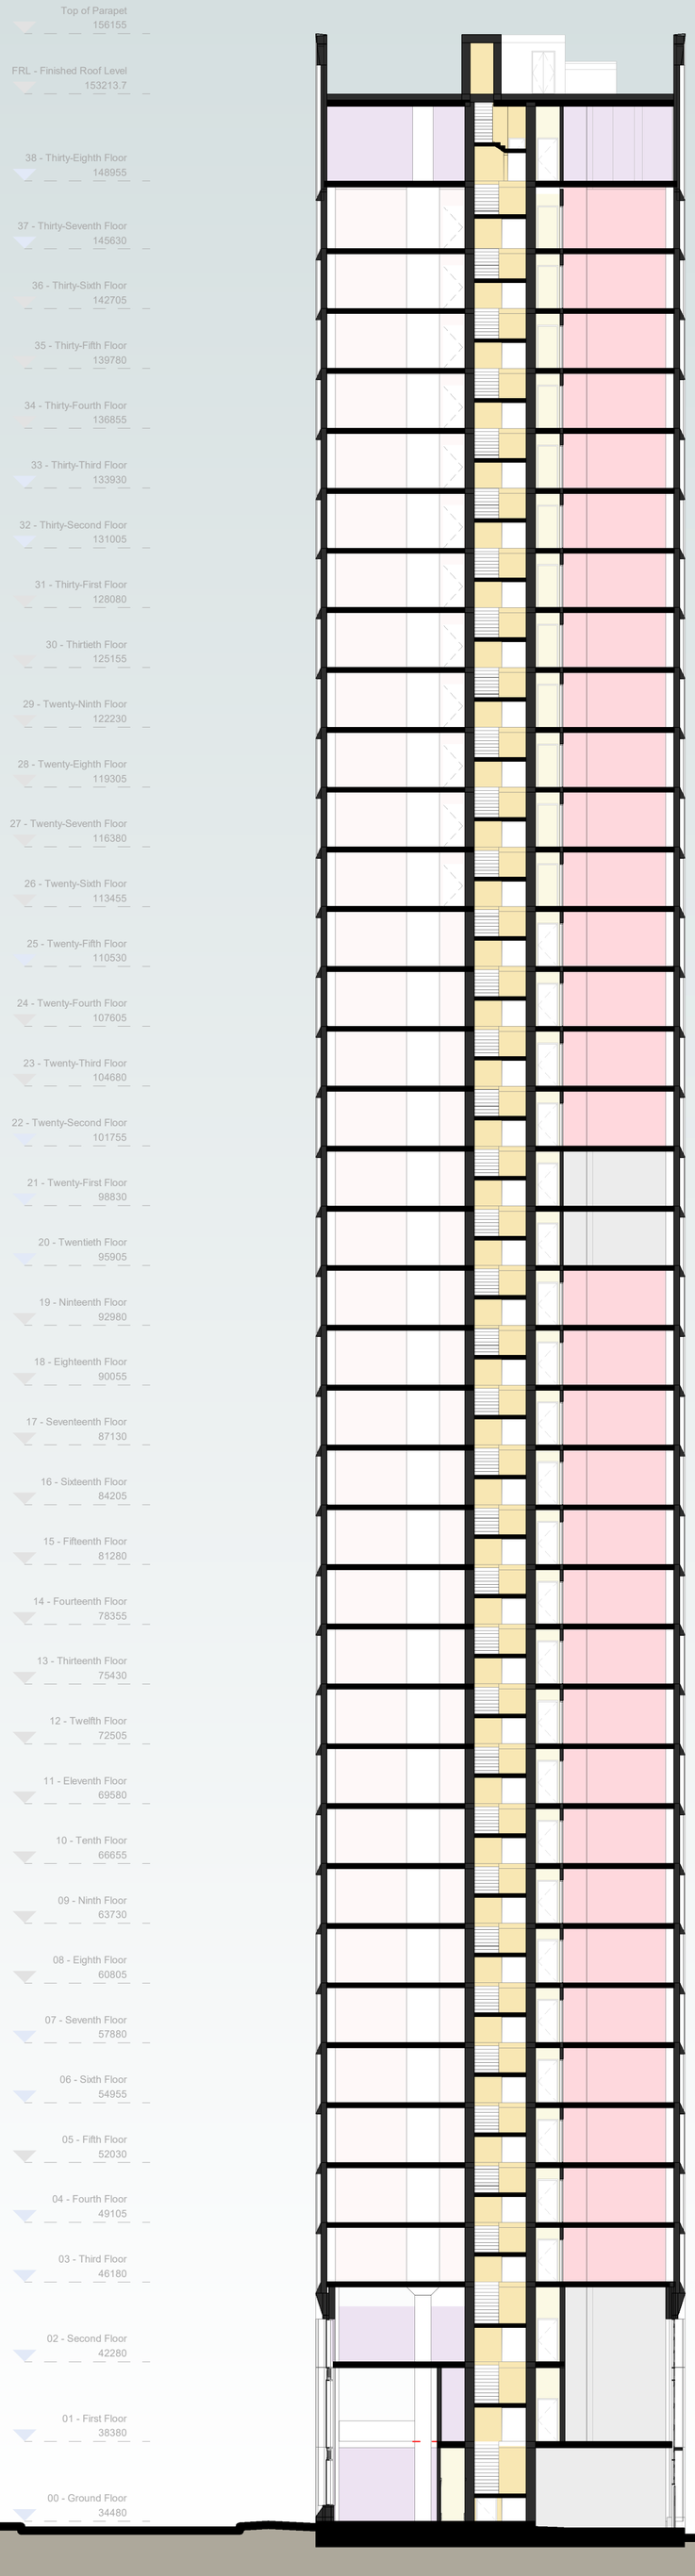


Scale Bar: 1:200

0 2.0 4.0 6.0 8.0 10.0 20.0m

The copyright of this drawing is vested with Corstorphine & Wright Ltd and must not be copied or reproduced without the consent of the company.

Rev.	Description	Date	Drawn	Chk.
P00	Planning Submission	05.05.2026	NI	AR

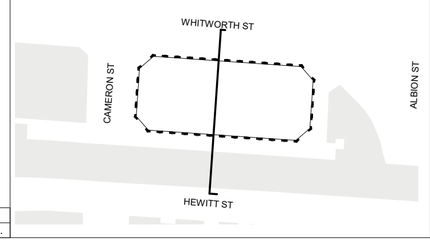

Client:
Fusion Group

Project:
Whitworth Street, Manchester

Drawing Title
Proposed Section BB

Drawing Status
PLANNING

Corstorphine & Wright

Birmingham Studio
Alpha Building, Suffolk Street Queensway, Birmingham, B1 1TT
0121 737 8350
corstorphine-wright.com

Drawing No.	Revision
22987-CWA-P1-A-2202	P00

Drawn	Checked	Paper Size	Scale	Date
JP	AR	A1	As indicated	05.05.2026