
Key

- Amenity
- Ancillary
- Cluster Circulation
- General Circulation
- Studio
- Vertical Circulation

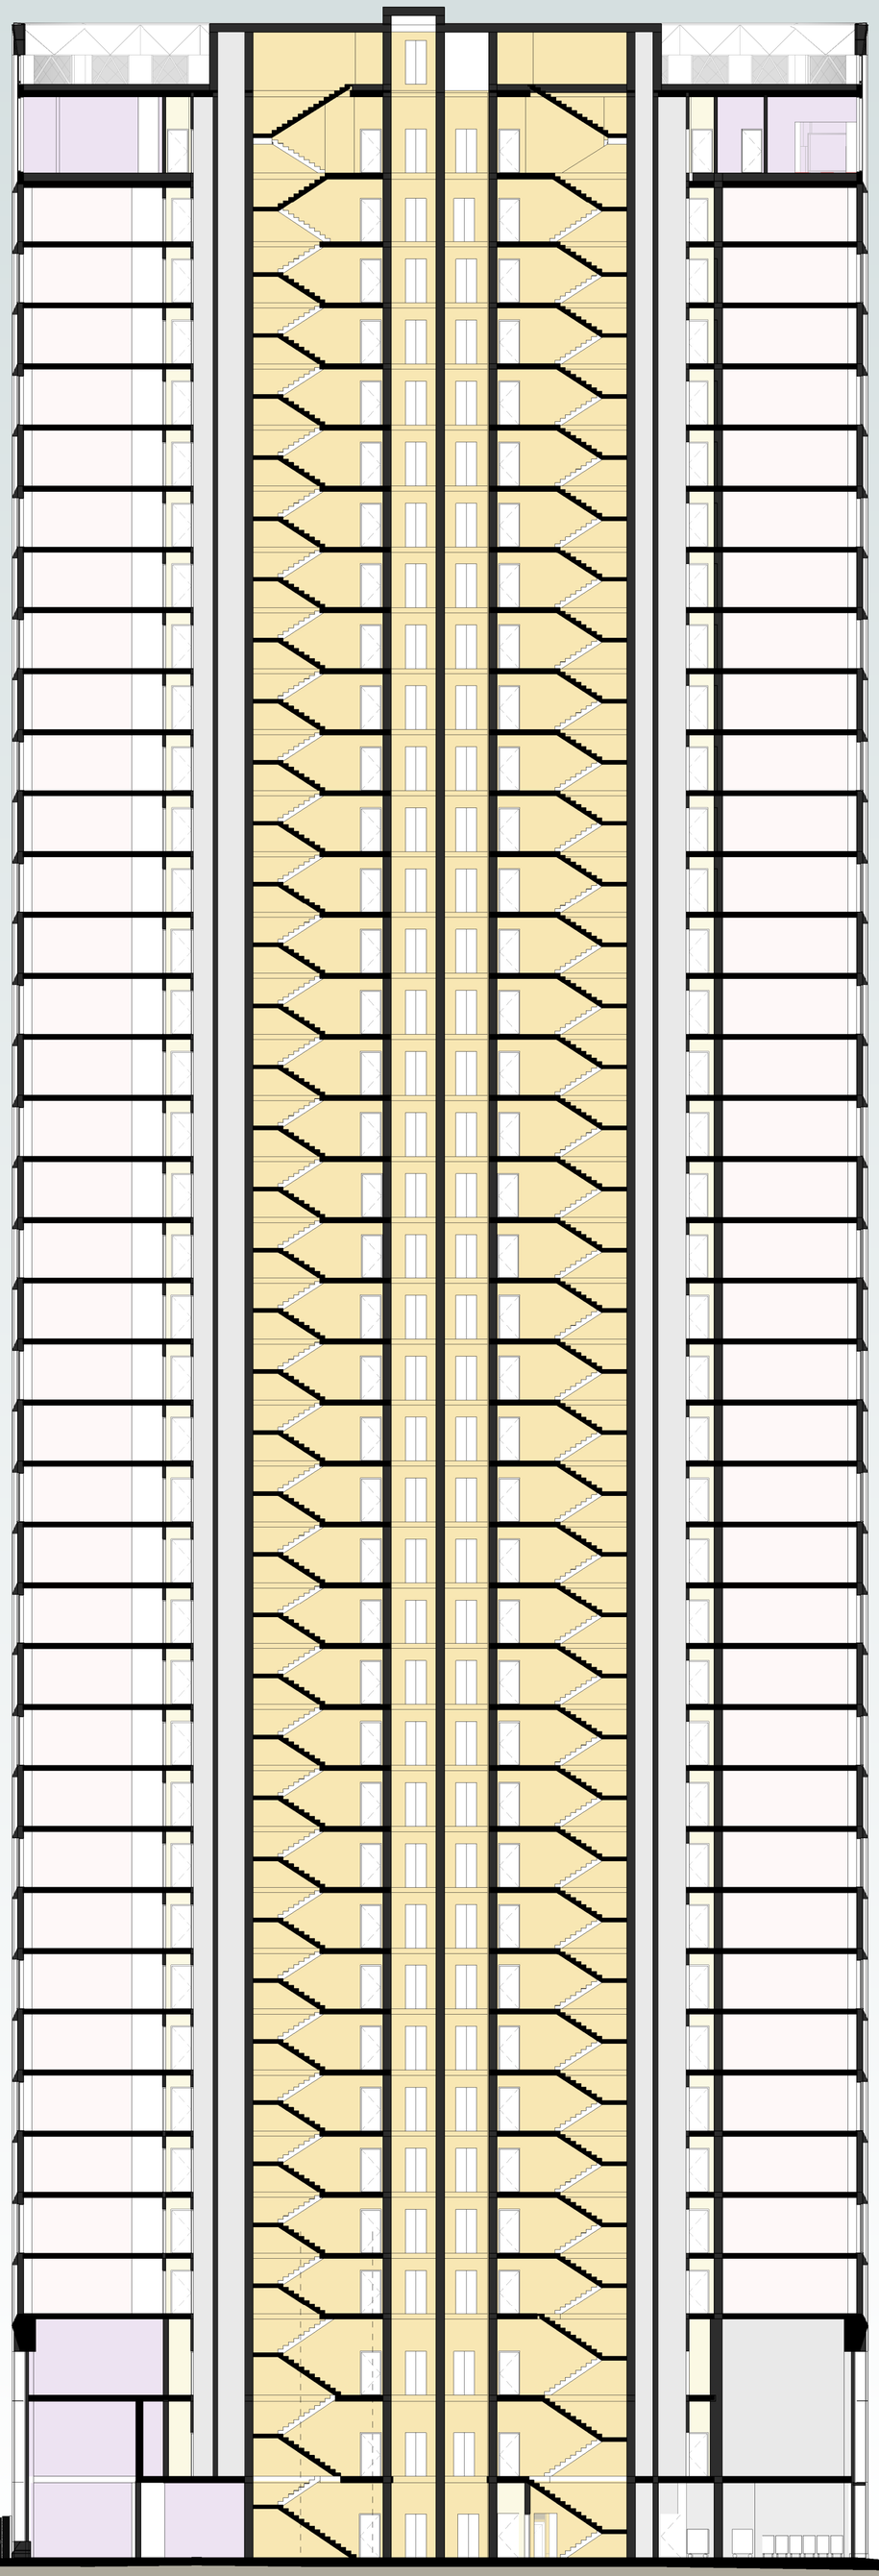

Top of Parapet 156155
FRL - Finished Roof Level 153213.7
38 - Thirty-Eighth Floor 148955
37 - Thirty-Seventh Floor 145630
36 - Thirty-Sixth Floor 142705
35 - Thirty-Fifth Floor 139780
34 - Thirty-Fourth Floor 136855
33 - Thirty-Third Floor 133930
32 - Thirty-Second Floor 131005
31 - Thirty-First Floor 128080
30 - Thirtieth Floor 125155
29 - Twenty-Ninth Floor 122230
28 - Twenty-Eighth Floor 119305
27 - Twenty-Seventh Floor 116380
26 - Twenty-Sixth Floor 113455
25 - Twenty-Fifth Floor 110530
24 - Twenty-Fourth Floor 107605
23 - Twenty-Third Floor 104680
22 - Twenty-Second Floor 101755
21 - Twenty-First Floor 98830
20 - Twentieth Floor 95905
19 - Ninteenth Floor 92980
18 - Eighteenth Floor 90055
17 - Seventeenth Floor 87130
16 - Sixteenth Floor 84205
15 - Fifteenth Floor 81280
14 - Fourteenth Floor 78355
13 - Thirteenth Floor 75430
12 - Twelfth Floor 72505
11 - Eleventh Floor 69580
10 - Tenth Floor 66655
09 - Ninth Floor 63730
08 - Eighth Floor 60805
07 - Seventh Floor 57880
06 - Sixth Floor 54955
05 - Fifth Floor 52030
04 - Fourth Floor 49105
03 - Third Floor 46180
02 - Second Floor 42280
01 - First Floor 38380
00 - Ground Floor 34480


ALBION ST | CITY ROAD INN | 10-12 WHITWORTH STREET | CAMERON ST | 2-4 WHITWORTH STREET

Scale Bar: 1:200

0 2.0 4.0 6.0 8.0 10.0 20.0m

The copyright of this drawing is vested with Corstorphine & Wright Ltd and must not be copied or reproduced without the consent of the company.

Rev.	Description	Date	Drawn	Chk.
P00	Planning Submission	05.05.2026	NI	AR

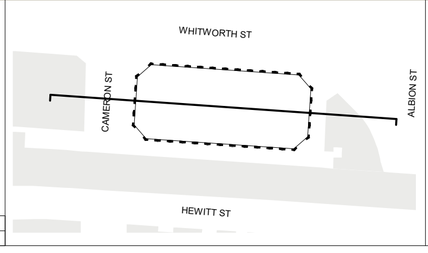

Client:
Fusion Group

Project:
Whitworth Street, Manchester

Drawing Title
Proposed Section AA

Drawing Status
PLANNING

Corstorphine & Wright

Birmingham Studio
Alpha Building, Suffolk Street Queensway, Birmingham, B1 1TT
0121 737 8350
corstorphine-wright.com

Drawing No.	Revision
22987-CWA-P1-A-2201	P00

Drawn	Checked	Paper Size	Scale	Date
JP	AR	A1	As indicated	05.05.2026