The use of this data by the recipient acts as an agreement of the following statements. Do not use this data if you do not agree with any of the following statements:-

Ryder Architecture has co-ordinated relevant information received from third parties, but are not responsible for the content of the information received from others.


The controlled version of this drawing should be viewed in DWF or PDF format not DWG or other formats. All prints of this drawing must be made in full colour.

Where this drawing has been based upon Ordnance Survey data. Reproduction of this drawing in whole or in part is prohibited without the prior permission of Ordnance Survey.

Do not scale the drawing. Use figured dimensions in all cases. Check all dimensions on site. Report any discrepancies in writing to Ryder before proceeding.

Scale 1:100 (m)

0 1 2 4 8

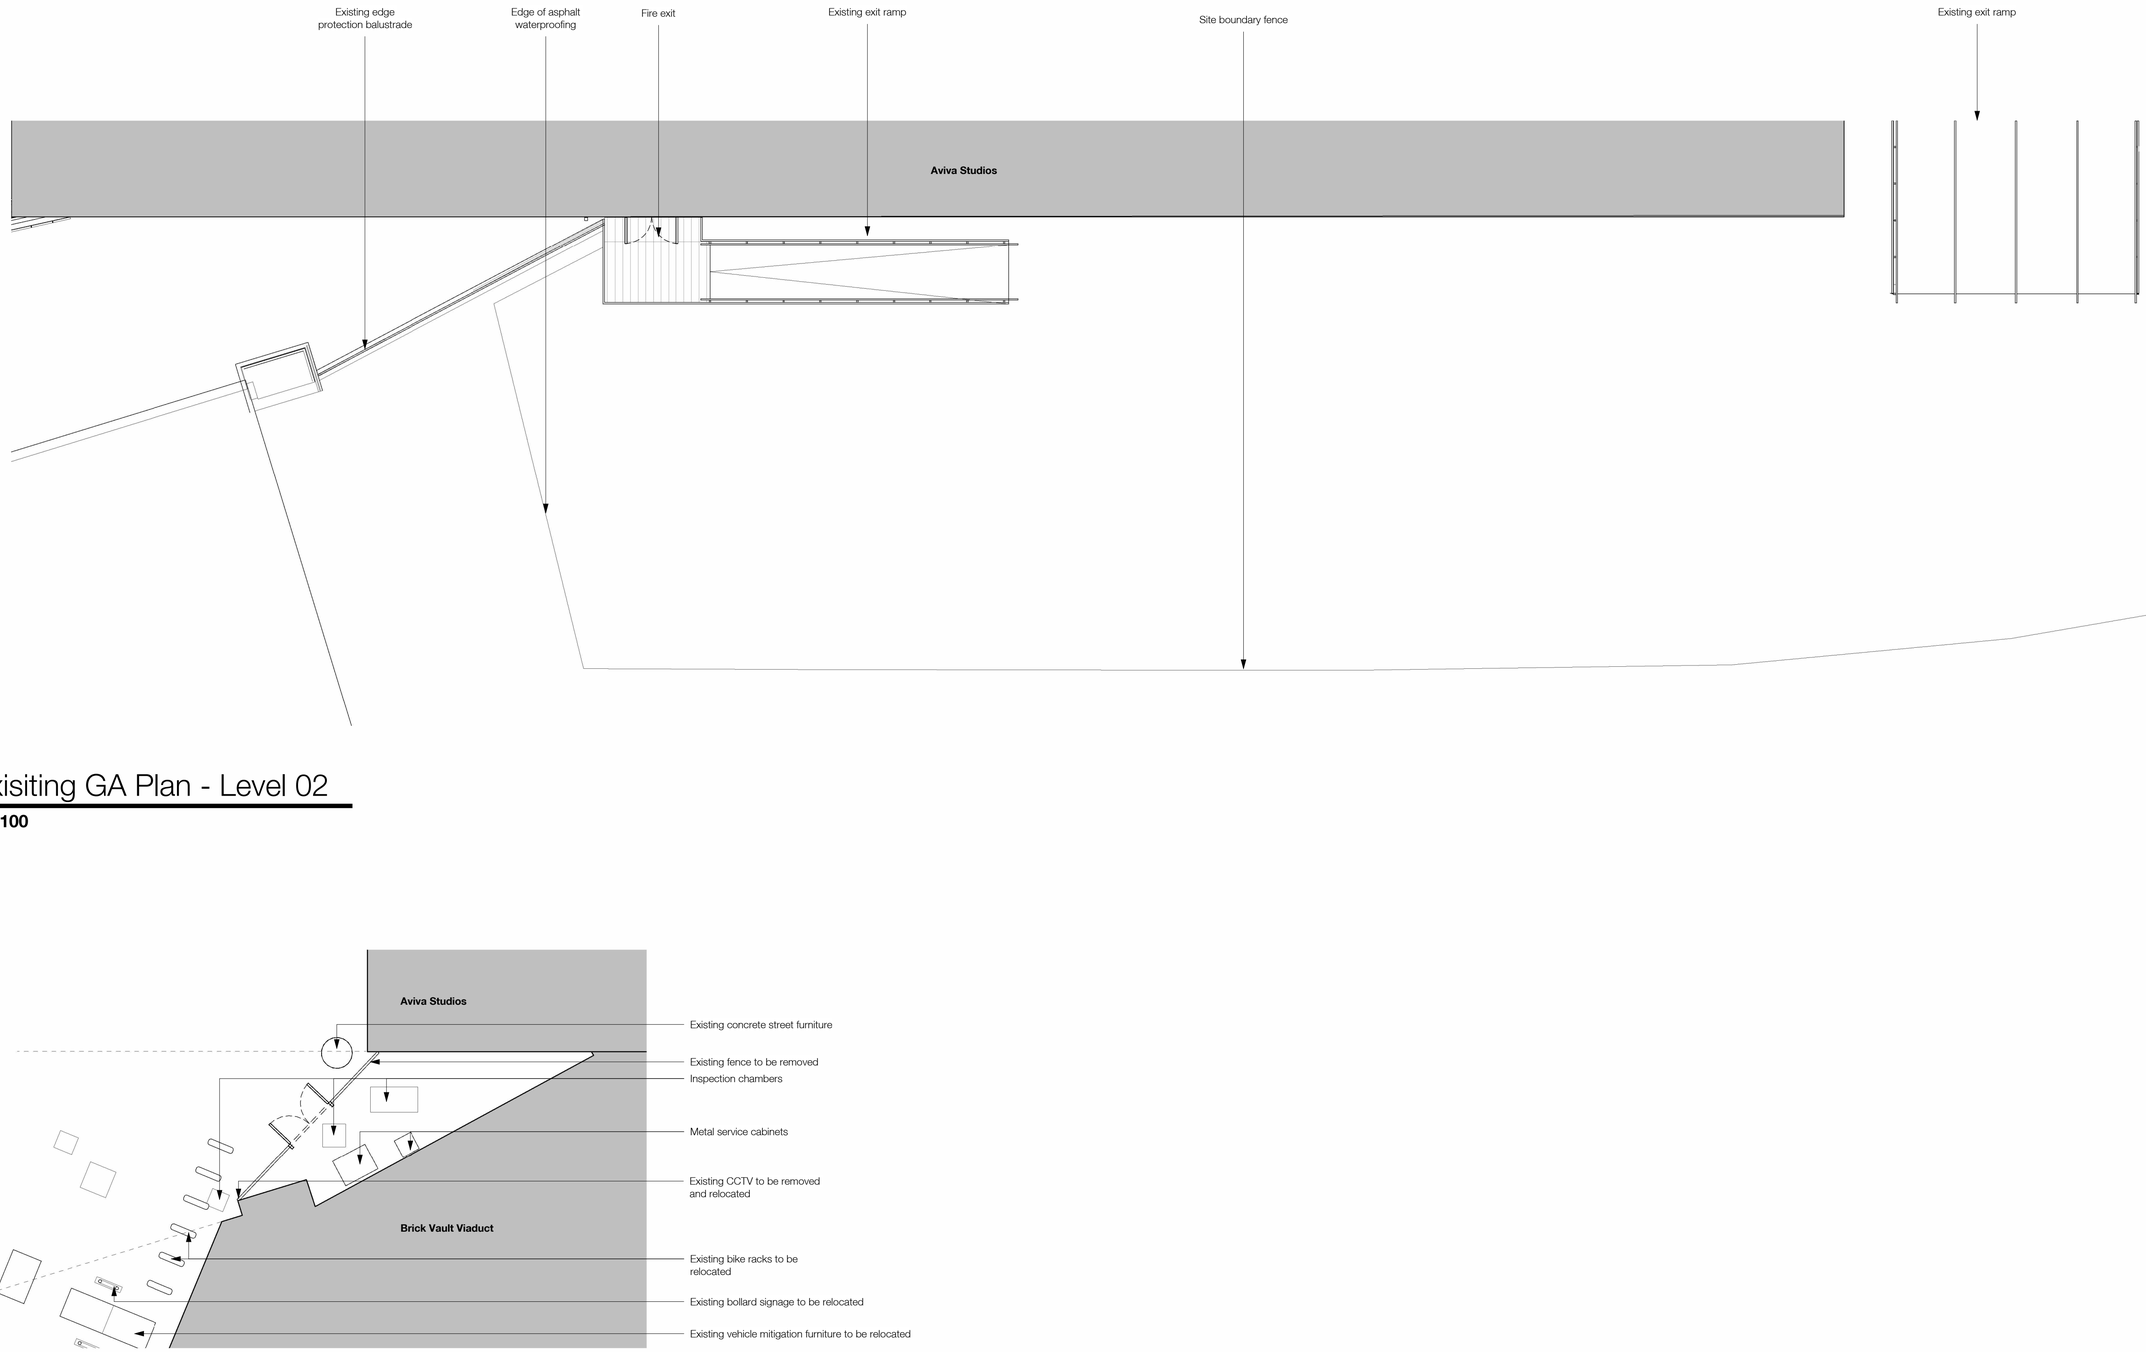

02 Exisiting GA Plan - Level 02

1 : 100

01 Exisiting GA Plan - Level 00

1 : 100

Rev	Description	Drawn	Checked	Date
P2	Planning Submission	SUD	LTA	14/05/26
P1	First Issue	MAN	LTA	01/05/26

Suitability
For Information

Project
Manchester City Council
Aviva Studios
Manchester

Drawing
Existing GA Plans

Drawing Number

Project ID	Origin.	Func.	Spatial	Form	Disc.	Number
MF	**- RYD -**	**ES**	**- ZZ -**	**DR**	**- A -**	**04-0001**

Project Number	Scale at **A1**	Status	Revision
10264-00	**1 : 100**	**S2**	**P2**

info@ryderarchitecture.com
www.ryderarchitecture.com

Ryder