



Key:

- Existing Non-original Plasterboard
- Proposed Plasterboard/ Cladding


**Finorm Studio Ltd.**
4th Floor, Silverstream House
45 Fitzroy Street, London
W1T 6EB

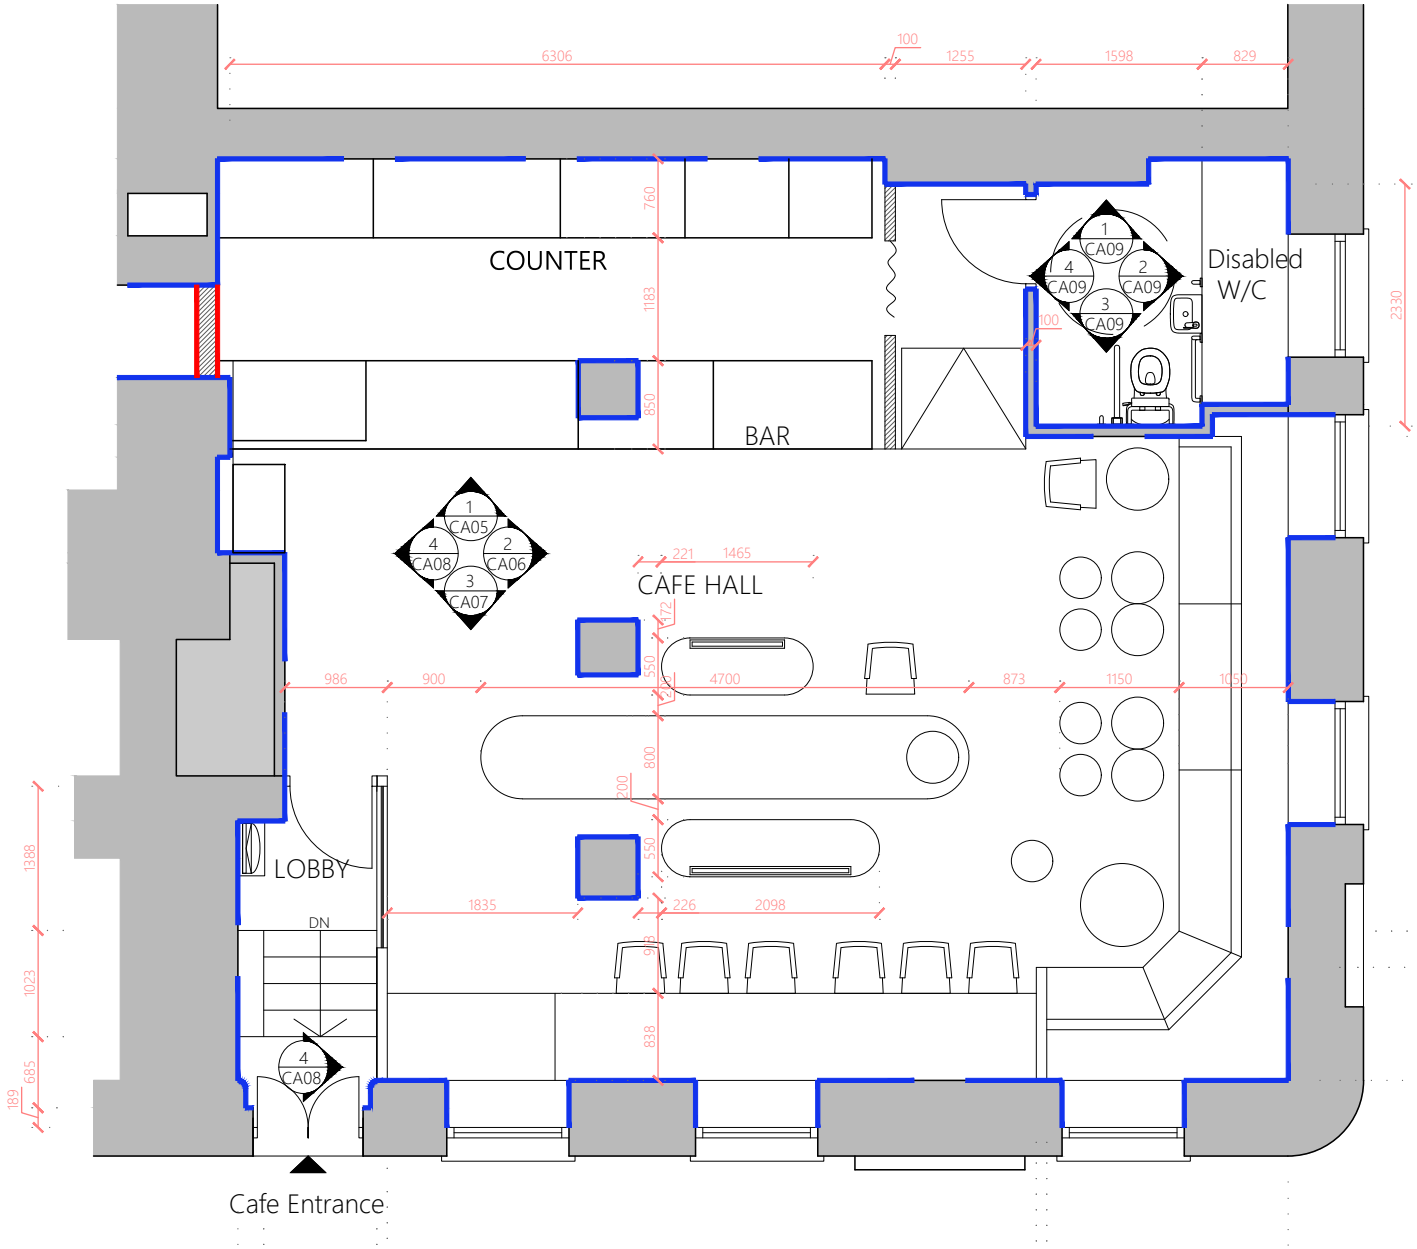

This drawing is to be read in conjunction with all related documents. Do not scale from this drawing. All dimensions must be checked and verified on site. The originator should be notified immediately of any discrepancy. This drawing is copyrighted and remains the property of Finorm Studio Ltd. No part of this drawing and design contained herein may be reproduced without prior consent of Finorm Studio Ltd.


FOR COORDINATION

Note:
Drawings should be reviewed and Approved by the relevant parties to ensure compliance with building regulations and CDM regulations before construction begins

| REV | DESCRIPTION | DATE |
|---|---|---|

CLIENT

CPM Worldwide Limited

PROJECT

Arch Teahouse
44 Faulkner Street,
Manchester

PROJECT NUMBER

2601

DRAWING TITLE

Cafe Layout Plan

SCALE

1: 50 @A3

| DRAWN | CHECKED | APPROVED |
|---|---|---|
| CN | CN | MC |

ISSUE

13 Mar 2026

| DRAWING NUMBER | REV |
|---|---|
| CA01 | – |