


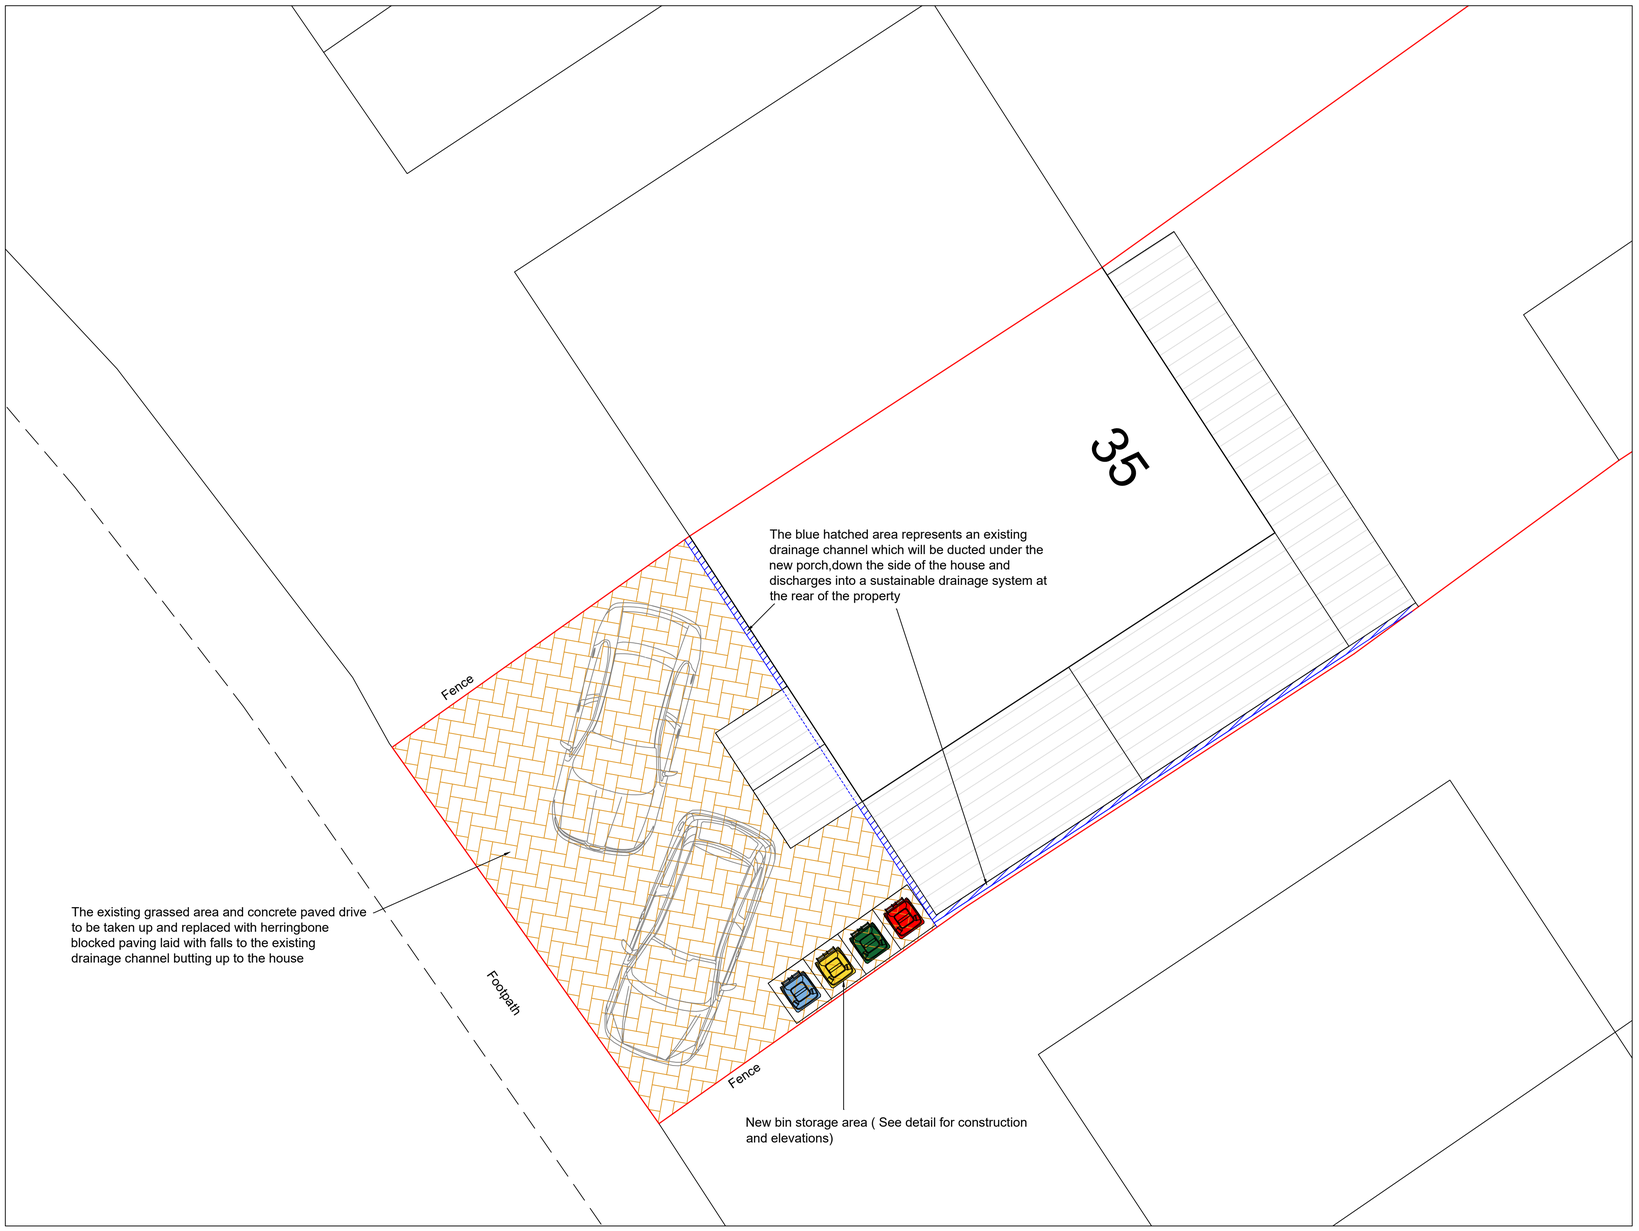

Bin Storage Unit

Solid wood storage unit made from 50 x 50mm framing with 20mm thk tanalised timber sides.To be located against adjoining fence

Parking and Bin Storage Area

scale in metres 1:50

0 2 4 6 8

Revision	Description	Date

DP DESIGN SERVICES

TEL: 07551316517 E-mail: dave@dpdesignservices.co.uk

Client

Mrs Raegan Spencer
35 Rosslare Road
Manchester.
M22 5GQ

registered LABC Partner Authority Scheme

Project

Proposed Single Storey Rear Extension & Double Storey Side Extension & Front Porch At:
35 Rosslare Road
Manchester.M22 5GQ

Drawing	Paper Size
Parking & Bin Storage	A1

Dwg. No.	Rev.	Scale	Date
2072/26		1:50	19.5.26