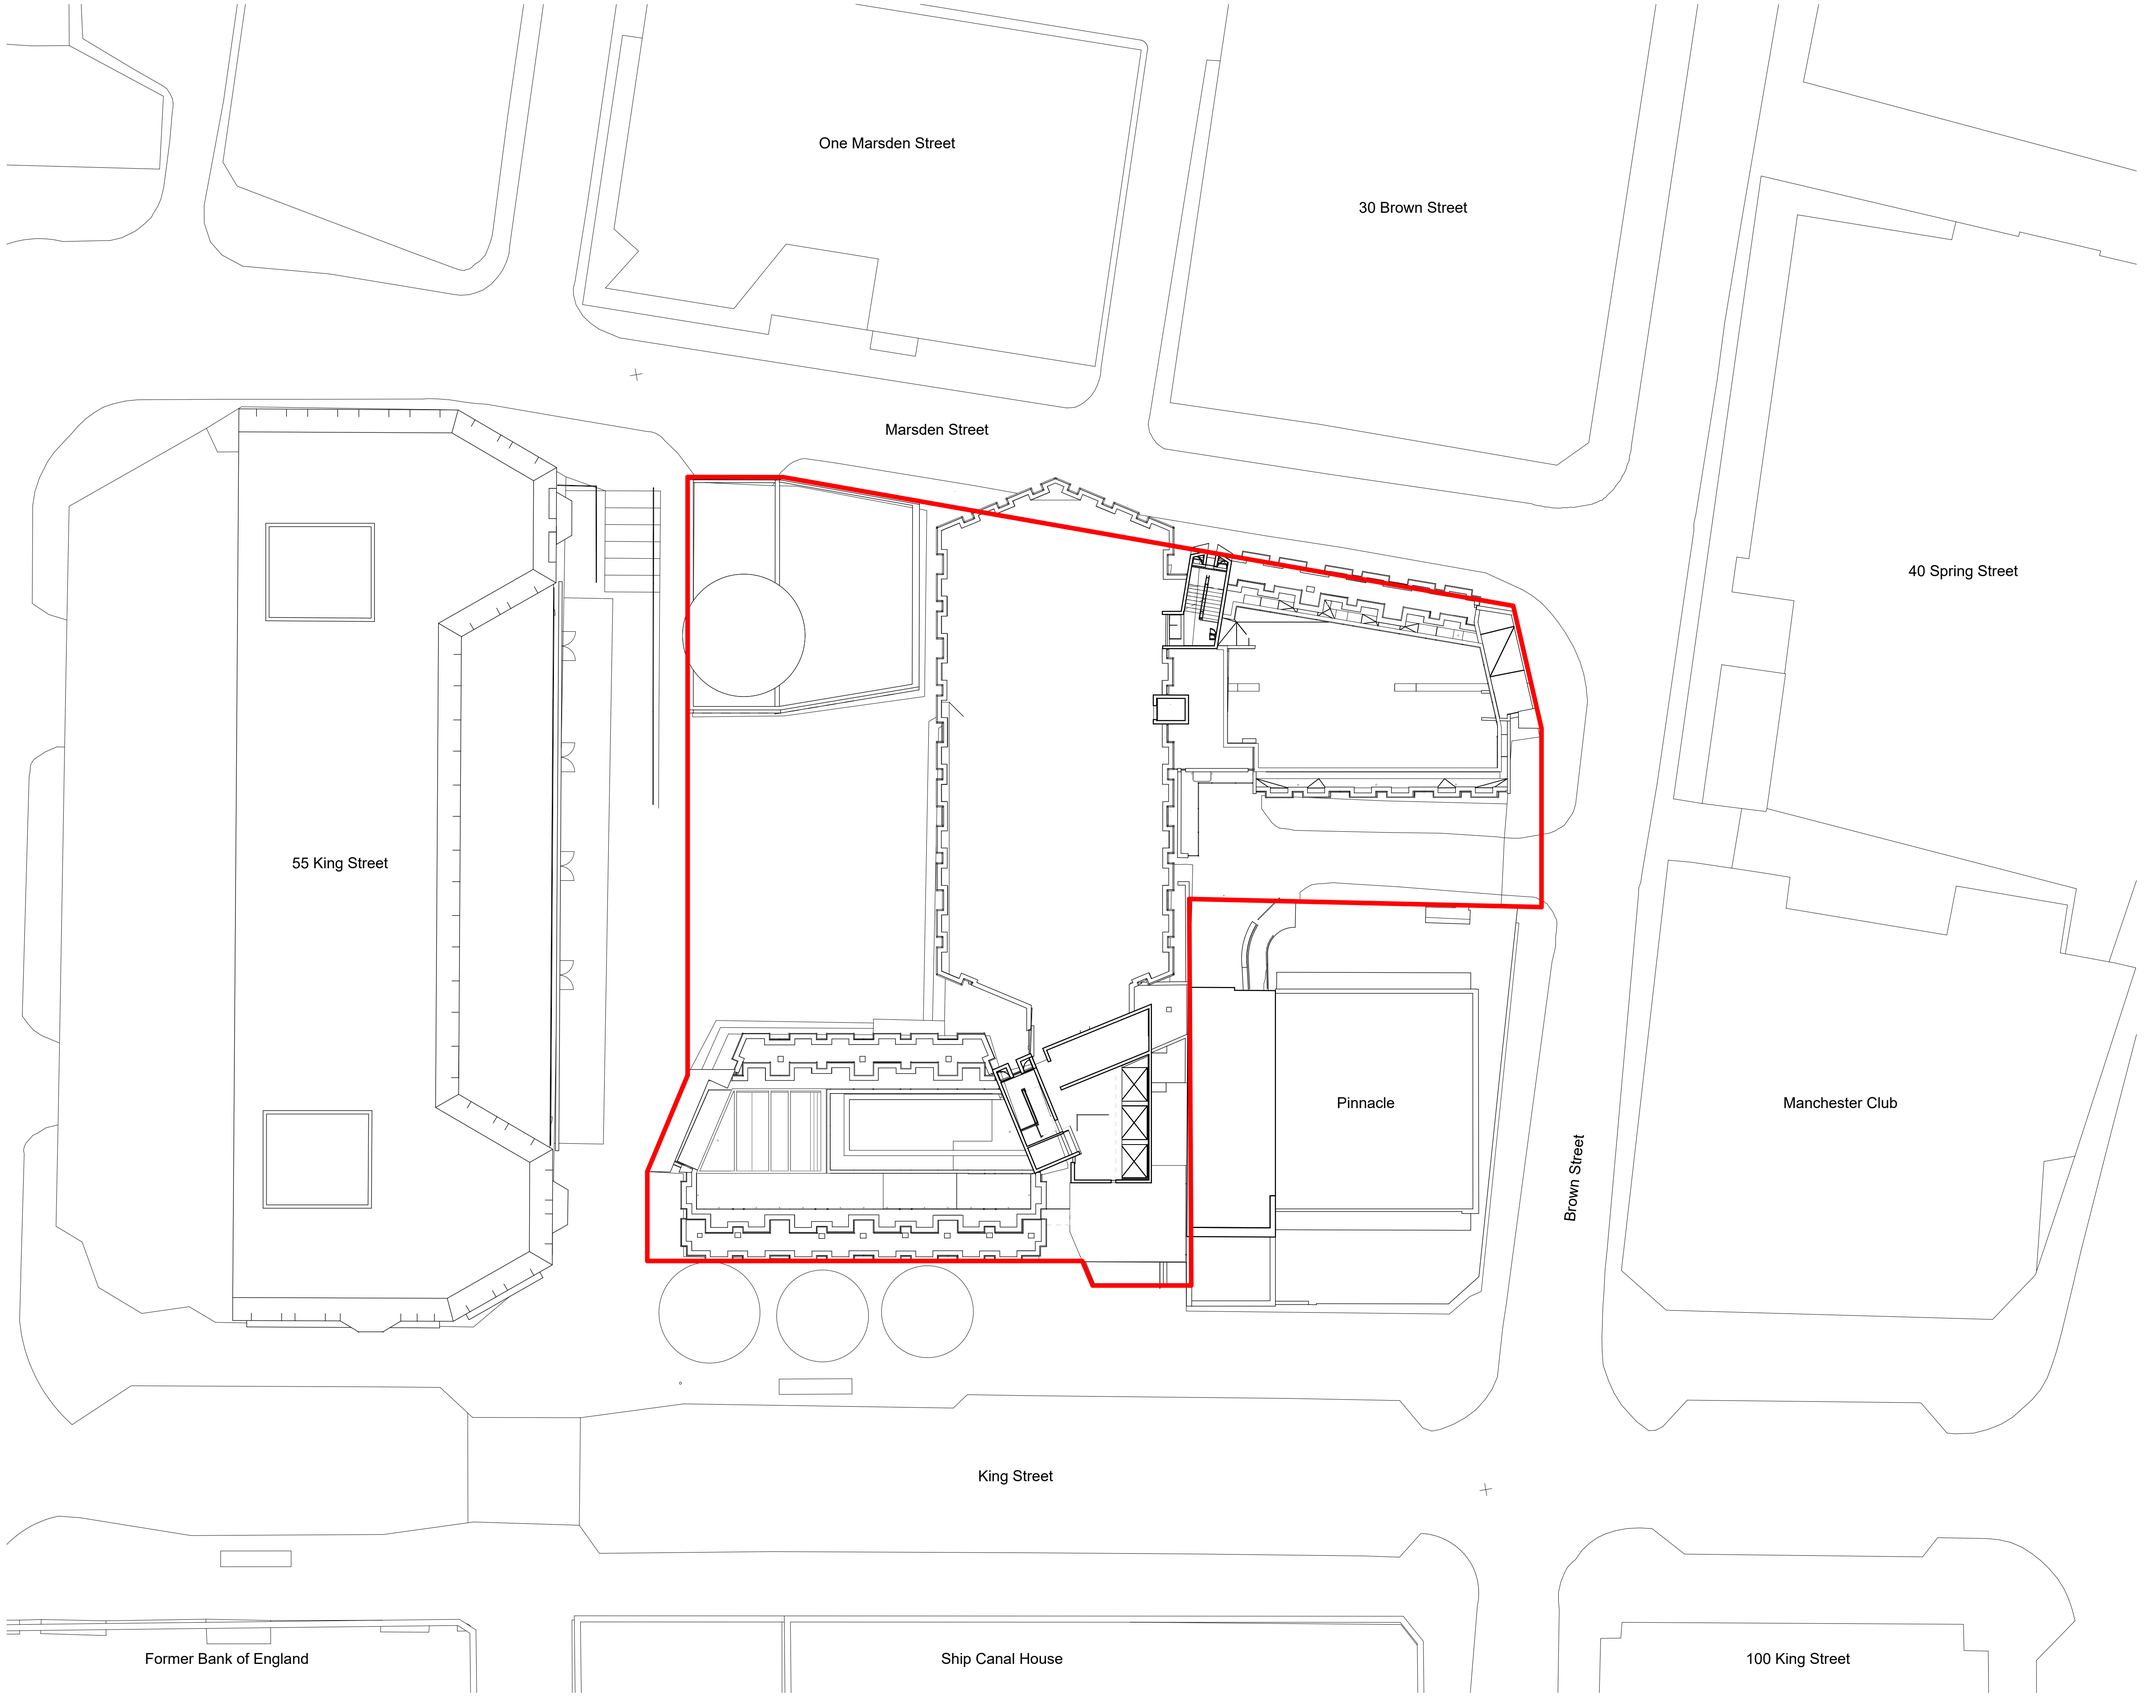



1 20500 **Site Location Plan**
1 : 200

A1

**© COPYRIGHT**
The copyright in this drawing is vested in ID:SR and no license or assignment of any kind has been, or is, granted to any third party whether by provision of copies or originals or otherwise unless agreed in writing.

**DO NOT SCALE FROM THIS DRAWING**
The contractor shall check and verify all dimensions on site and report any discrepancies in writing to ID:SR before proceeding work

**FOR ELECTRONIC DATA ISSUE**
Electronic Data / drawings are issued as "read only" and should not be interrogated for measurement. All dimensions and levels should read, only from those values stated in text on the drawing.

NOTES

Site Boundary

REVISIONS

| REV. | DATE | AMENDMENT |
|---|---|---|
| P01 | 17/04/2026 | Issued as part of Listed Building Consent |
| P02 | 27/05/2026 | Updated following planning comments |

KEYPLAN

N

0 2 4 6 8 10 m

CLIENT
**Sheppard Robson LLP**

ID:SR

77 Parkway Camden Town London NW1 7PU
T: +44 (0)20 7504 1700 E: enquiries@sheppardrobson.com

PROJECT
**Manchester Office Relocation - Pall Mall**

| SCALE@A1 | DATE | ORIGINATOR | CHECKED | AUTHORISED |
|---|---|---|---|---|
| 1 : 200 | 27/05/2026 | AA | AA | AA |

DESCRIPTION
**Site Location Plan**

STAGE
**Stage 4**

| STATUS | PURPOSE FOR ISSUE | SR NO. |
|---|---|---|
| S2 | Planning | 10157 |

DRAWING NO. **10157-IDSR-XX-XX-DR-I-20500** REV. **P02**