
Notes:

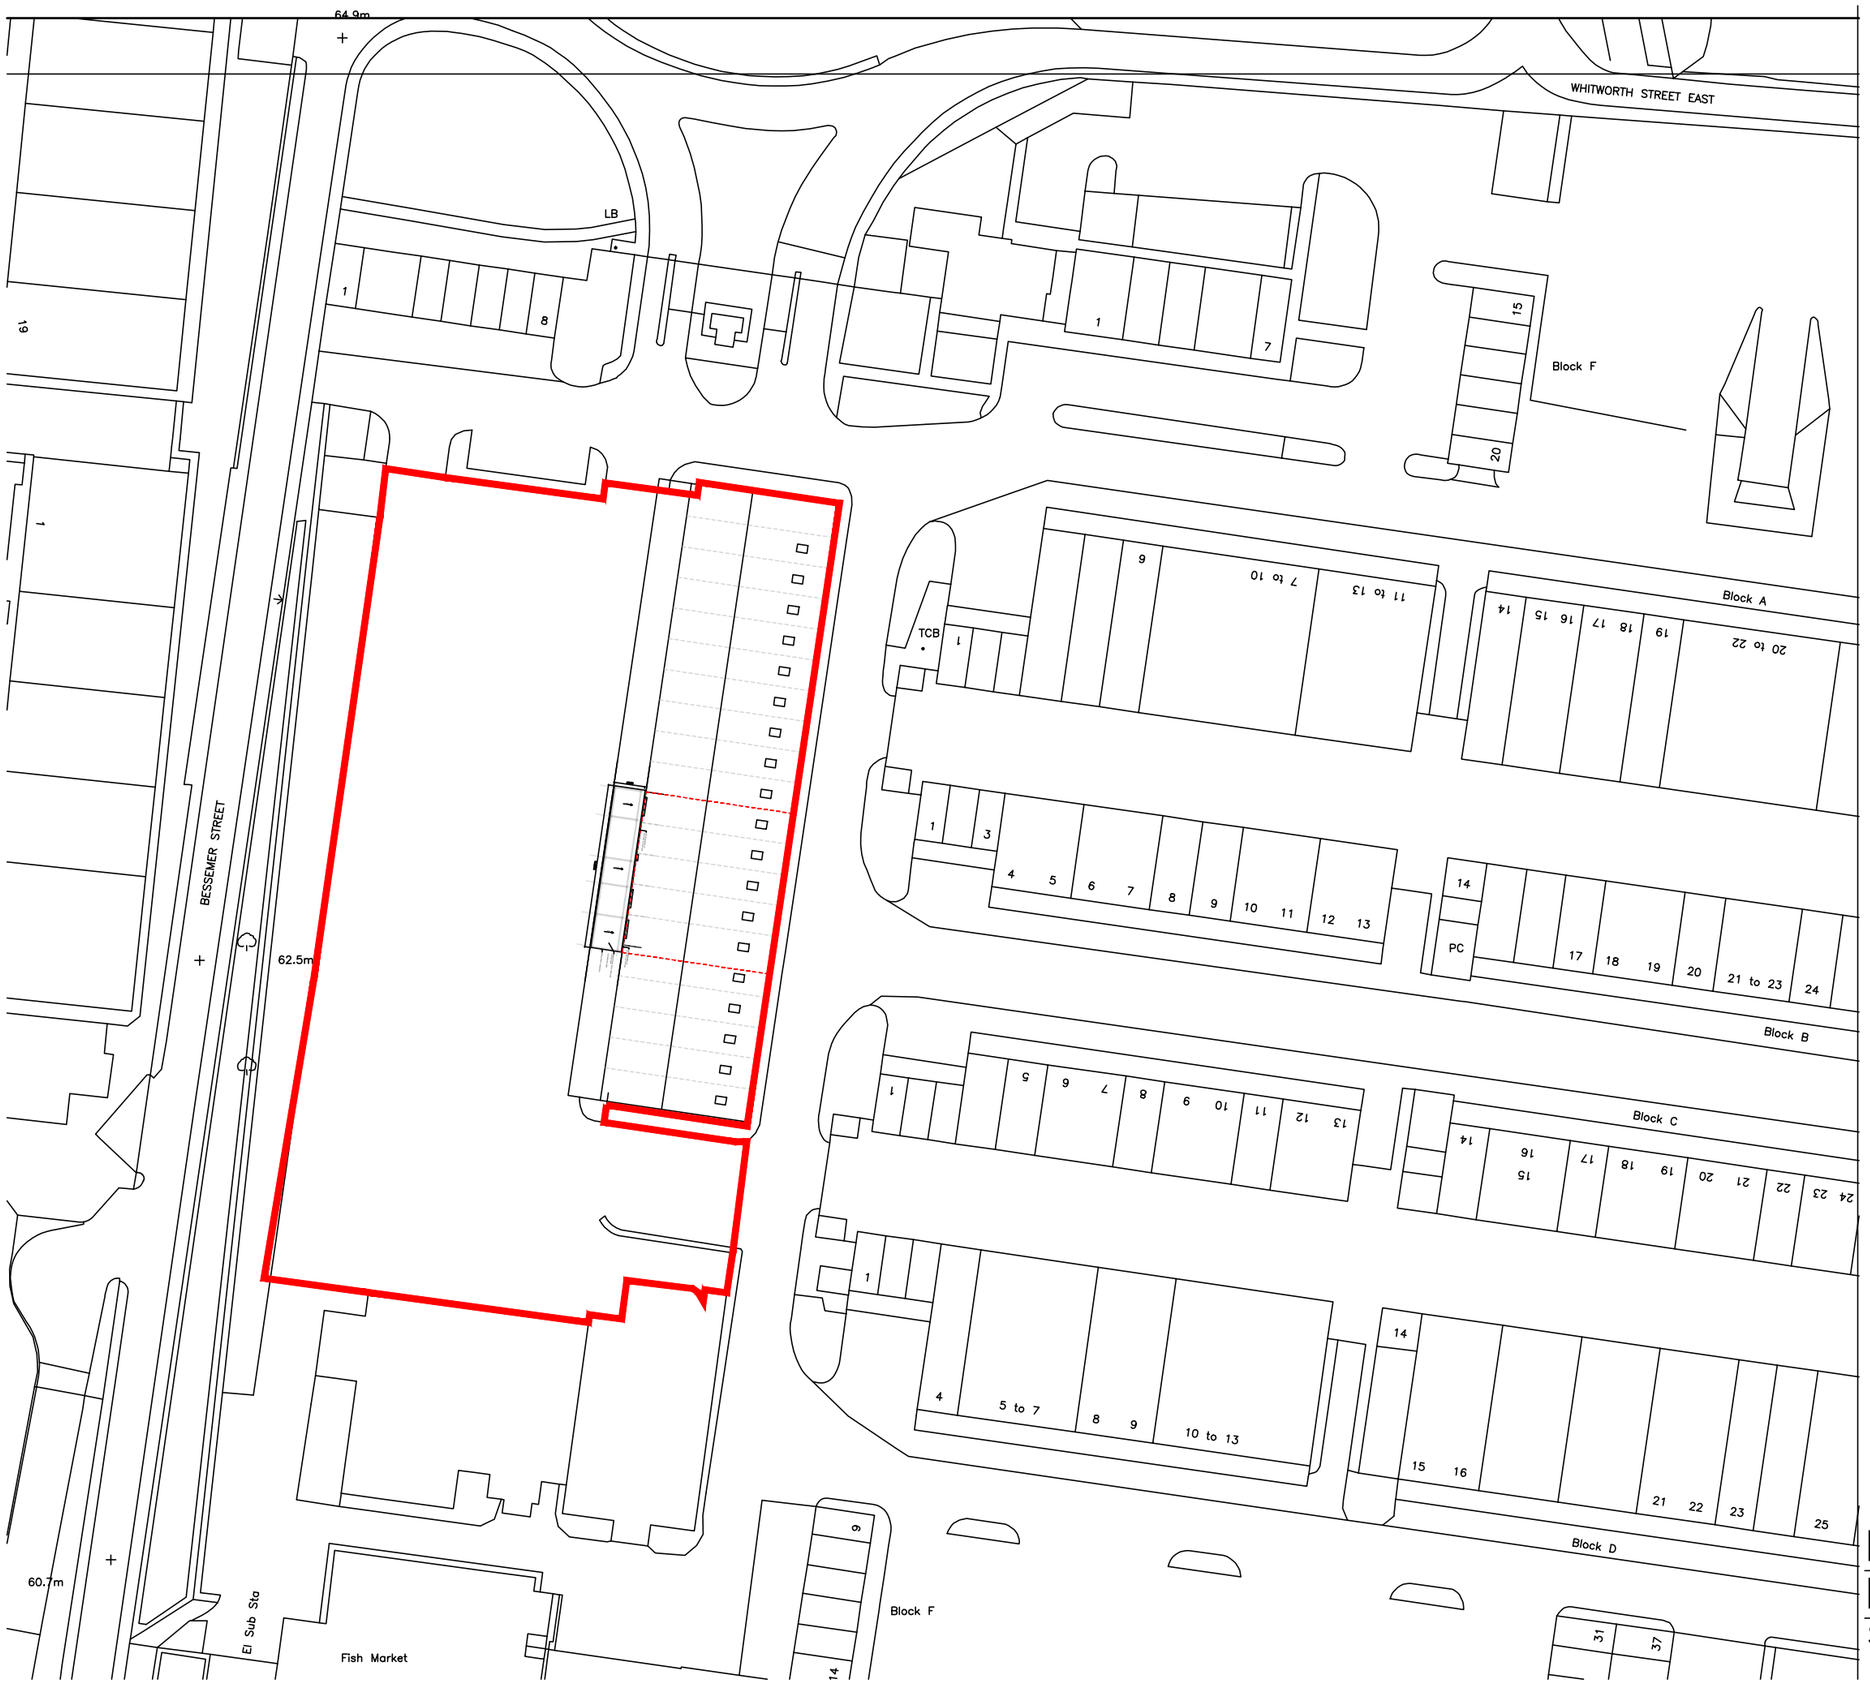

0 10 20 30 40 50
metres

NORTH

LOCATION PLAN

SCALE 1:500

SCALED @ A1
SCALE DOUBLED AT A3

B			

PLANNING

gsm industrial

REV:	DESCRIPTION:	BY:	DATE:
STATUS:			

CLIENT: J & B WILDE
NEW SMITHFIELD MARKET
OPENSHAW
MANCHESTER

SITE: UNIT 8
NEW SMITHFIELD MARKET

TITLE: LOCATION PLAN

SCALE AT A1:	DATE:	DRAWN:	CHECKED:
AS SHOWN	APRIL 26	BWM	
PROJECT NO:	DRAWING NO:		REVISION:
	02		