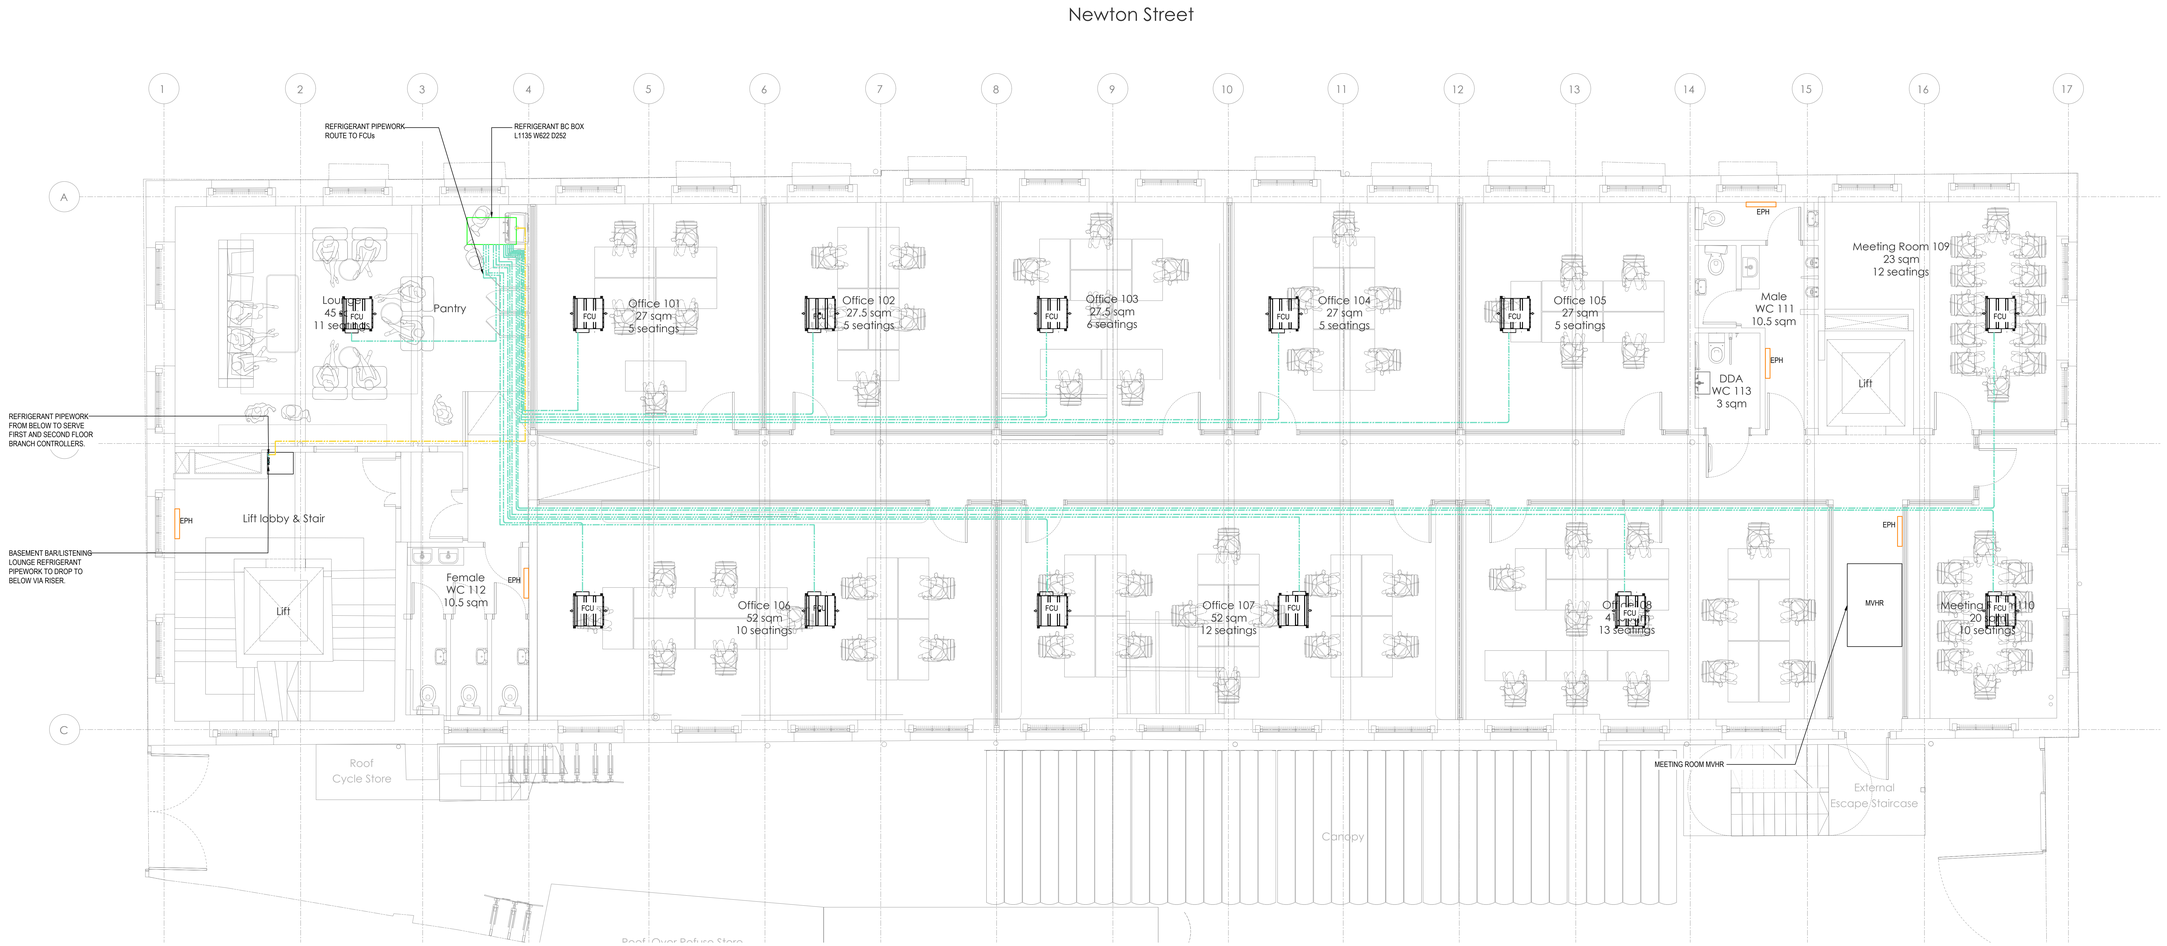


DISCLAIMER NOTES:

- THIS DOCUMENT IS COPYRIGHT OF THE ORIGINATOR AND MUST BE TREATED AS CONFIDENTIAL
- THIS DOCUMENT MUST NOT BE ALTERED, REPRODUCED OR DISTRIBUTED WITHOUT PRIOR WRITTEN CONSENT OF THE ORIGINATOR
- THIS DOCUMENT MUST NOT BE ALTERED - THE ORIGINATOR ACCEPTS NO RESPONSIBILITY FOR ANY DISCREPANCIES ARISING AS A RESULT OF THE ORIGINATORS INFORMATION BEING ALTERED BY OTHERS.
- ANY DISCREPANCY MUST BE REPORTED TO THE ORIGINATOR
- DO NOT SCALE THIS DOCUMENT - USE FIGURED DIMENSIONS ONLY
- ALL DIMENSIONS MUST BE CHECKED ON SITE PRIOR TO COMMENCEMENT OF ANY RELATED WORKS
- THIS DOCUMENT MUST BE READ IN CONJUNCTION WITH ALL SUPPORTING DOCUMENTS PRODUCED BY THE ORIGINATOR AND OTHER PROJECT DISCIPLINES
- THE ORIGINATOR ACCEPTS NO RESPONSIBILITY FOR THE ACCURACY OF BACKGROUND INFORMATION PRODUCED BY THIRD PARTIES - THIS MUST BE TREATED AS INDICATIVE ONLY
- USERS OF THIS DOCUMENT ARE RESPONSIBLE FOR CHECKING WHICH REVISION IS CURRENT
- THE DOCUMENT STATUS "INFORMATION" OR "PRELIMINARY", INDICATES THAT THIS DRAWING IS FOR REFERENCE PURPOSES ONLY - THE ORIGINATOR WILL ACCEPT NO RESPONSIBILITY FOR THE COMPLETENESS OF INFORMATION UNDER THIS STATUS
- THE DOCUMENT STATUS "RECORD" OR "AS BUILT" HAS BEEN PREPARED, IN PART, BASED UPON INFORMATION FURNISHED BY OTHERS. WHILE THIS INFORMATION IS BELIEVED TO BE RELIABLE, THE ORIGINATOR ASSUMES NO RESPONSIBILITY FOR THE ACCURACY OF THIS "RECORD" OR "AS BUILT" DOCUMENT OR FOR ANY ERRORS OR OMISSIONS THAT MAY HAVE BEEN INCORPORATED INTO IT AS A RESULT OF INCORRECT INFORMATION PROVIDED TO THE ORIGINATOR. THOSE RELYING ON THE "RECORD" OR "AS BUILT" DOCUMENT ARE ADVISED TO OBTAIN INDEPENDENT VERIFICATION OF ITS ACCURACY

DRAWING NOTES:

CDM REGULATIONS 2015
SIGNIFICANT OR NON-OBVIOUS RISKS AND RISKS WHICH ARE DIFFICULT TO MANAGE ARE IDENTIFIED ON THIS DRAWING USING THE FOLLOWING SYMBOL, IDENTIFIED TO THE RIGHT WITH BRIEF ACCOMPANYING TEXT. FOR FURTHER DETAILS OF THE RISKS IDENTIFIED BY DESIGNERS, REFERENCE SHOULD BE MADE TO CDM HAZARD REGISTER.

LEGEND

- PRIMARY HEATING & COOLING REFRIGERANT PIPEWORK
- SECONDARY HEATING & COOLING REFRIGERANT PIPEWORK
- H/L FAN COIL UNIT (FCU)
- FCU — FLOOR MOUNTED FAN COIL UNIT (FCU)
- ELECTRIC PANEL HEATER (EPH)
- MECHANICAL VENTILATION WITH HEAT RECOVERY UNIT (MVHR)
- BRANCH CONTROLLER BOX (BC BOX)
- COOLING WALL MOUNTED UNITED

GENERAL NOTES

1. DO NOT SCALE FROM THIS DRAWING.
2. THE ENGINEERING SERVICES INSTALLATIONS SHALL BE IN COMPLIANCE WITH THE CURRENT BUILDING REGULATION STANDARDS (ENGLAND).
3. THIS DRAWING IS TO BE READ IN CONJUNCTION WITH ALL OTHER PROJECT DRAWINGS, SCHEMATICS & SCHEDULES TO ENSURE EFFECTIVE COORDINATION.
4. LAYOUTS ARE INTENDED TO BE USED AS A GUIDE ONLY & DO NOT SHOW ALL SYSTEM COMPONENTS, REFER TO SCHEMATIC (WHERE PROVIDED) FOR FULL DETAILS WHERE APPROPRIATE.
5. ALL FITTINGS, PLANT & EQUIPMENT TO BE INSTALLED, REGULATED & TESTED IN ACCORDANCE WITH THE MANUFACTURER'S PRINTED INSTRUCTIONS.
6. SERVICES REQUIRING ACCESS FOR COMMISSIONING OR MAINTENANCE PURPOSES WILL HAVE ADEQUATE ACCESS WITHIN THE CEILING.
7. ALL PENETRATIONS THROUGH FIRE COMPARTMENT LINES ARE TO BE FIRE STOPPED.
8. DRAINCOCKS ARE TO BE FITTED AT ALL SYSTEM LOW POINTS AND AIR VENTS TO BE FITTED AT ALL SYSTEM HIGH POINTS.
9. ALL PIPEWORK TO BE INSULATED, EXPOSED PIPEWORK TO BE BOXED IN.
10. ALL BRANCH PIPEWORK TO BE PROVIDED WITH ISOLATION VALVES.
11. REFRIGERANT PIPEWORK SHALL BE INSTALLED WITH SLIP ON CLOSE CELL ELASTOMERIC PIPE INSULATION WITH FIRE PERFORMANCE CLASS.
12. FIXING OF ALL AIR CONDITIONING EQUIPMENT, INSTALL OF ALL REFRIGERATION PIPEWORK, AND THE COMMISSIONING OF THE SYTEMS SHALL BE PERFORMED BY A SPECIALIST.
13. THE REQUIREMENT OF THE REFRIGERATION PIPEWORK SHALL COMPLY WITH BSEN378.
14. THE CONTRACTOR SHALL ALLOW FOR ALL CONTROL WIRING ASSOCIATED WITH THE INSTALLATION.
15. GRAVITY CONDENSATE DRAIN SHOULD BE USED WHERE POSSIBLE.
16. THE CONTRACTOR SHALL ARRANGE FOR THE COMMISSIONING OF THE SYSTEMS TO BE INSPECTED BY THE MANUFACTURER.
17. AIR VENTS AND DRAIN POINTS SHALL BE INSTALLED AT ALL HIGH AND LOW POINTS.
18. ALL HTG AND REFRIGERANT PIPEWORK SHALL BE INSULATED.
19. ALL COLD WATER SERVICES PIPEWORK SHALL BE TRACE HEATED.

REV	DESCRIPTION	DATE	BY	CHKD
P02	STAGE 3 ISSUE-UPDATED ARCHITECTS GA'S	26/05/2026	FC	MB
P01	STAGE 3 ISSUE	22/05/2026	FC	MB

ORIGINATOR: www.ridge.co.uk

RIDGE

PROJECT NUMBER:

CLIENT:
MAKE DEVELOPMENTS

IN ASSOCIATION WITH:

PROJECT:
MARLSBRO HOUSE
MANCHESTER

TITLE:
MECHANICAL SERVICES
HEATING & COOLING LAYOUT
TYPICAL FIRST & SECOND FLOOR

DRAWN BY: F.C. CHECKED BY: MB APPROVED BY: -

SCALE: 1:50 @ A0 DATE: 22/05/2026

STATUS: DESCRIPTION:
S3 SUITABLE FOR REVIEW/COMMENT

DRAWING No: 5031691-RDG-XX-ZZ-D-M-560000.dwg

PROJECT	ORG	FUNCTION	SPATIAL	FORM	DISCIPLINE	NUMBER	REV
5031691	RDG	XX	ZZ	D	M	560000	P02

SCALE 1:50 — 0.5 0 0.5 1 1.5 2 2.5 m