


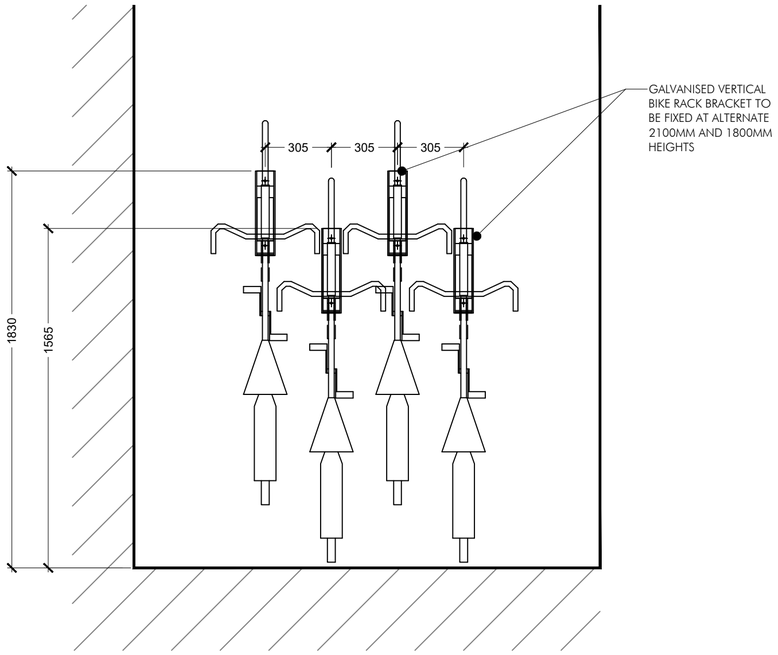


PROPOSED CYCLE PARKING ELEVATION
SCALE 1:20

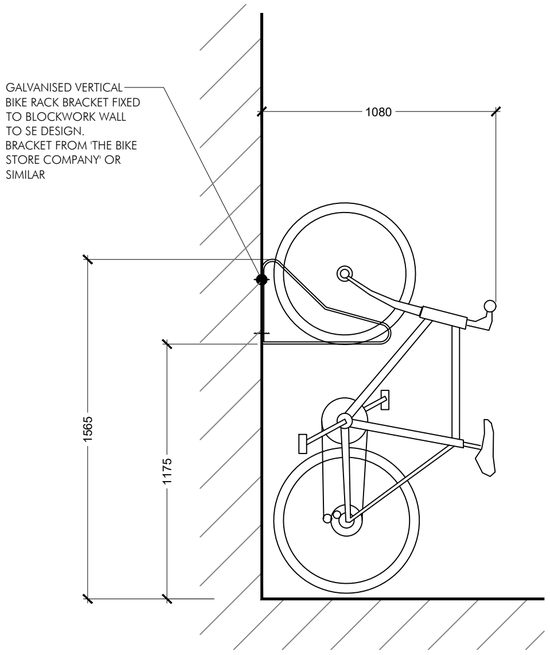


PROPOSED CYCLE PARKING SECTION
SCALE 1:20

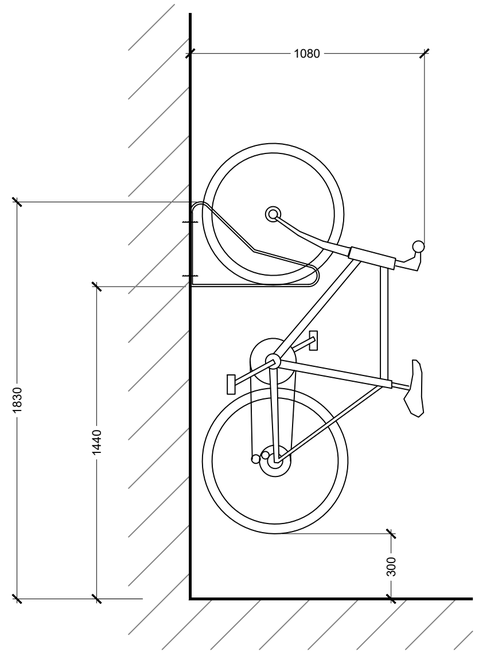

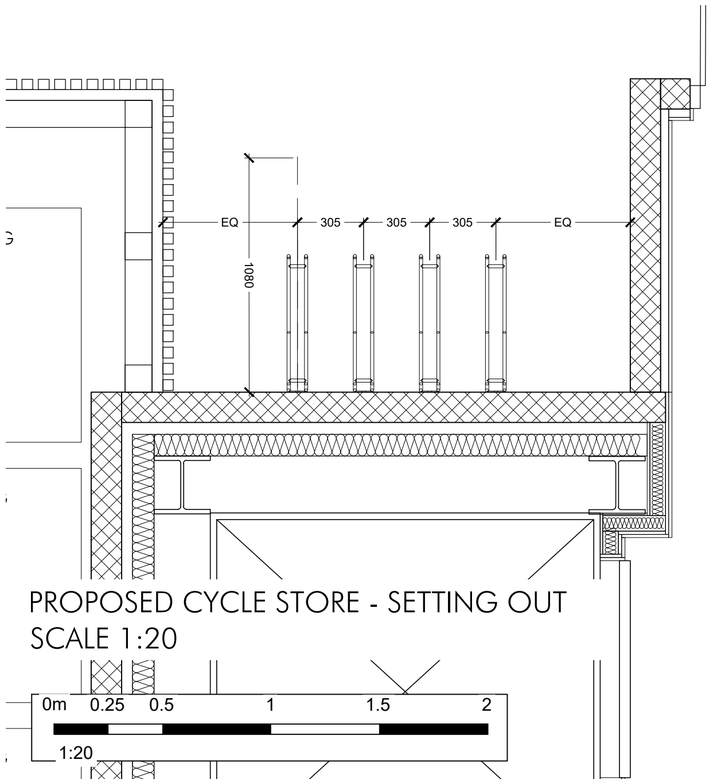

PROPOSED CYCLE STORE - SETTING OUT
SCALE 1:20

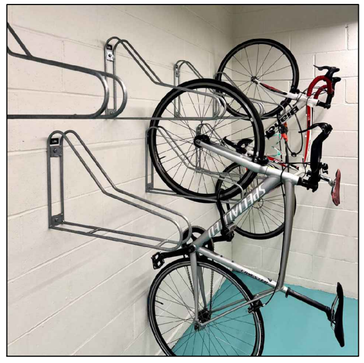

CYCLE PARKING EXAMPLE IMAGE

PC DRAWN	DRAWN REVISION		NOV 25 DATE	SP VER

TENDER ISSUE

PROJECT
INNKEEPERS COLLECTION
1-3 YORK STREET (BROWNS)
MANCHESTER

TITLE
CYCLE PARKING LAYOUT

SCALE
1:20 @ A2

JOB No	DRAWING No	REV
MAB46	AD08	/

ALLISON PIKE
ARCHITECTS & DESIGNERS

7 Buxton Road West, Disley,
Stockport, Cheshire, SK12 2AE.
Website: www.allisonpike.com

Telephone: 01663 763000
Facsimile: 01663 766772
Email: studio@allisonpike.com

© Allison Pike Partnership Limited.