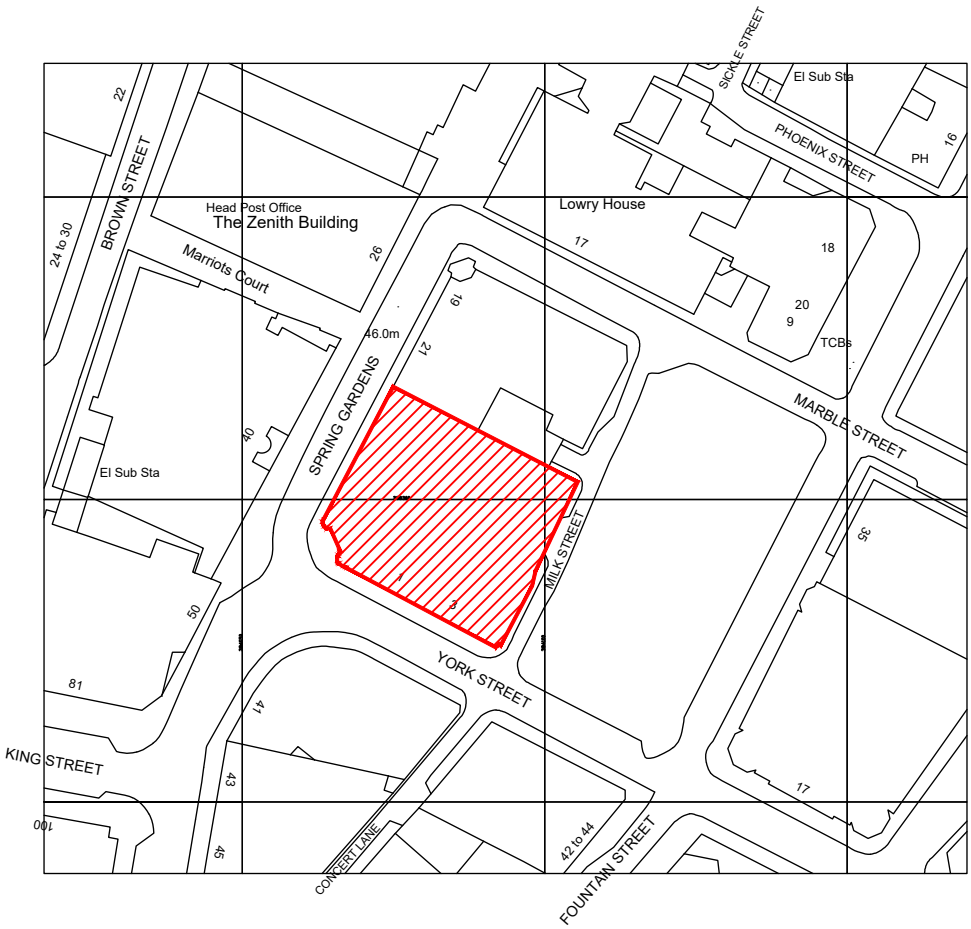


Ordnance Survey, (c) Crown Copyright 2020. All rights reserved. Licence number 100022432

N

SITE LOCATION PLAN

0 10 20 30 40 50 100

SCALE 1:1250 IN METRES

SH DRAWN | DRAWN REVISION | NOV 21 DATE | VER

PLANNING ISSUE

PROJECT
INNKEEPERS COLLECTION
1-3 YORK STREET (BROWNS)
MANCHESTER

TITLE
SITE LOCATION PLAN

SCALE
1:1250 @ A4

JOB No	DRAWING No	REV
MAB46	AS05	

ALLISON PIKE
ARCHITECTS & DESIGNERS

7 Buxton Road West, Disley,
Stockport, Cheshire, SK12 2AE.
Website: www.allisonpike.com

Telephone: 01663 763000
Facsimile: 01663 766772
Email: studio@allisonpike.com

© Allison Pike Partnership Limited.