
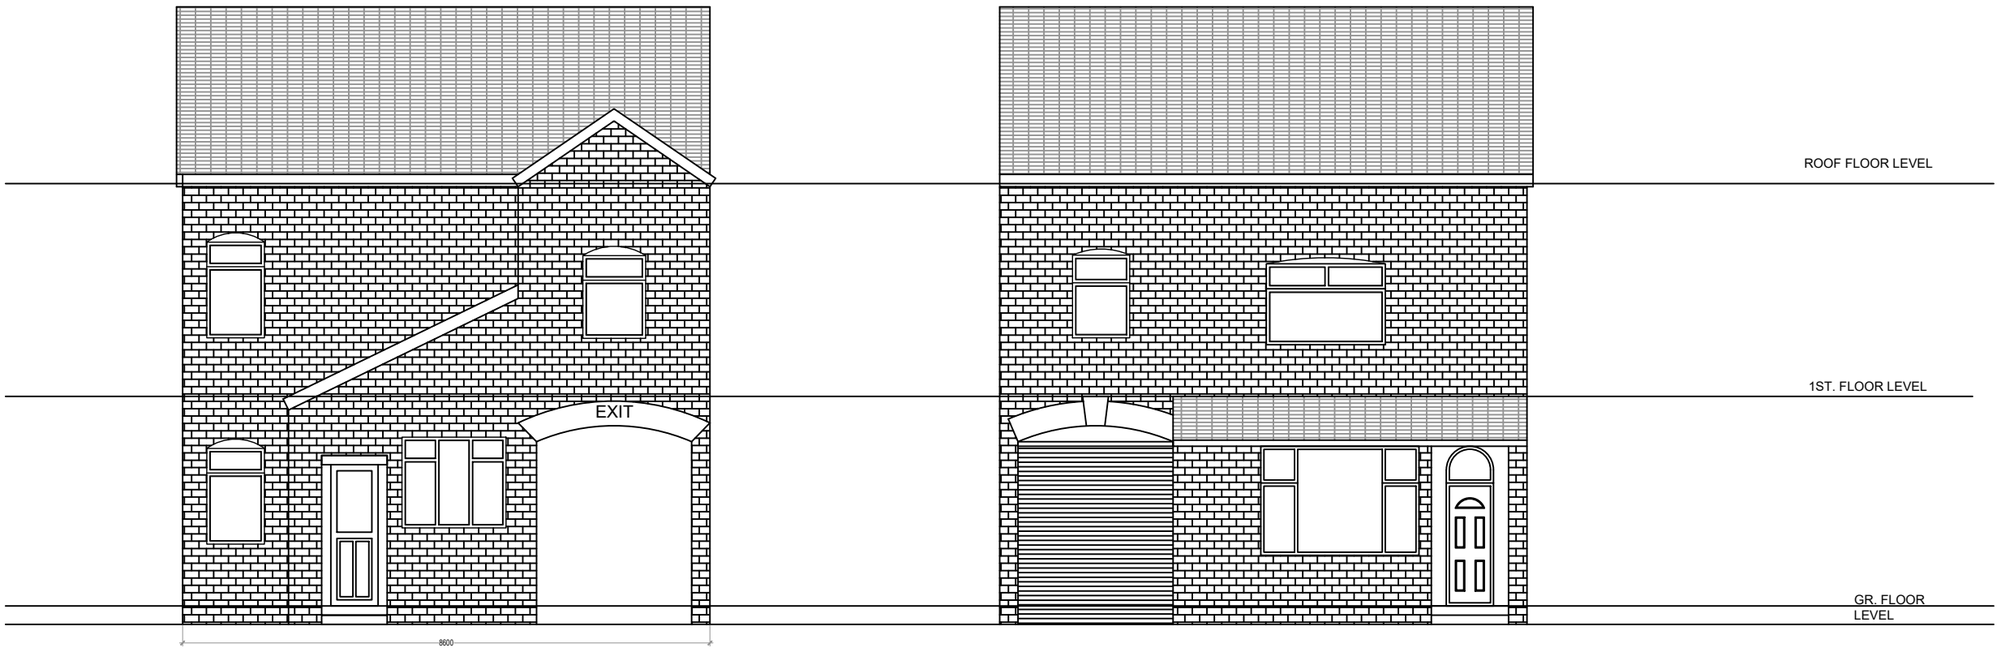



EXISTING REAR ELEVATION

EXISTING FRONT ELEVATION

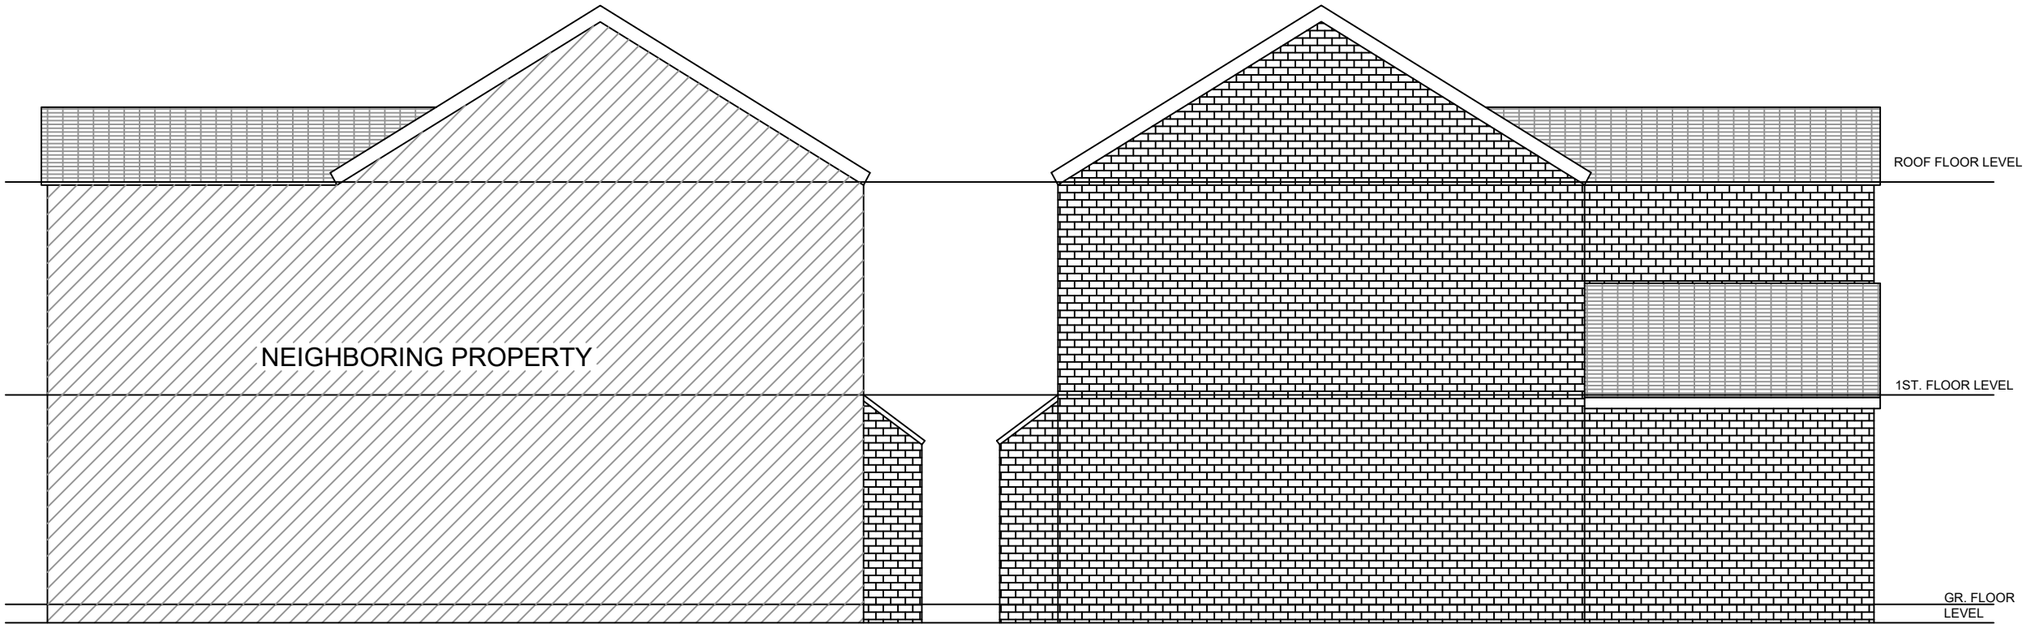

EXISTING LEFT SIDE ELEVATION

EXISTING RIGHT SIDE ELEVATION

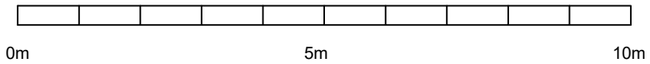

General Notes

No.	Revision/Issue	Date

Firm Name and Address

Mason and Marlowe

Mason and Marlowe Ltd.
Project Managers and Quanity Surveyors

5 Picadilly Place
Manchester, M1 3BR

Project Name and Address

4 Northmoor Road
Manchester,
M12 4HP

Project

Sheet

A3

Date

06/12/2025

Scale

1/100