
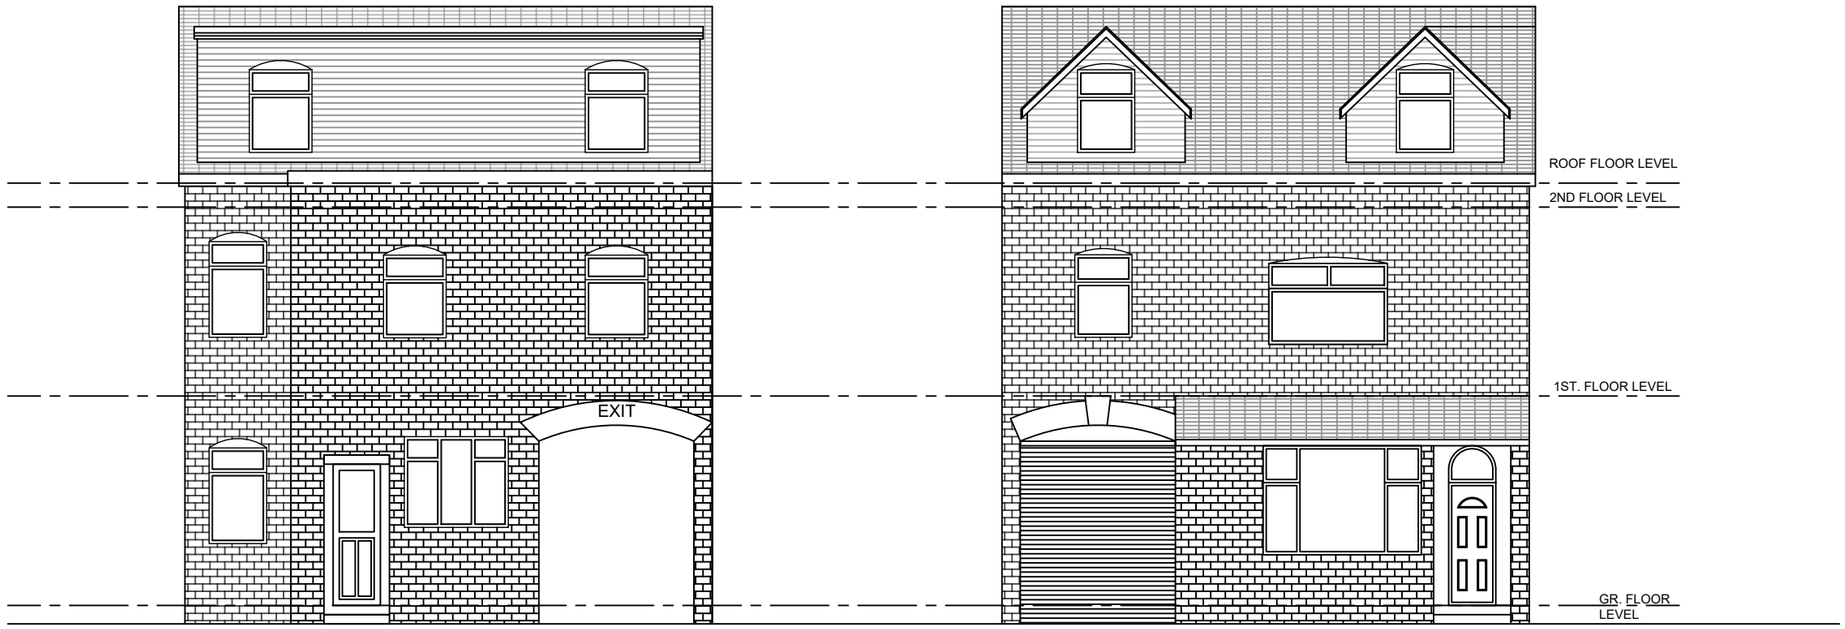


PROPOSED REAR ELEVATION

PROPOSED FRONT ELEVATION

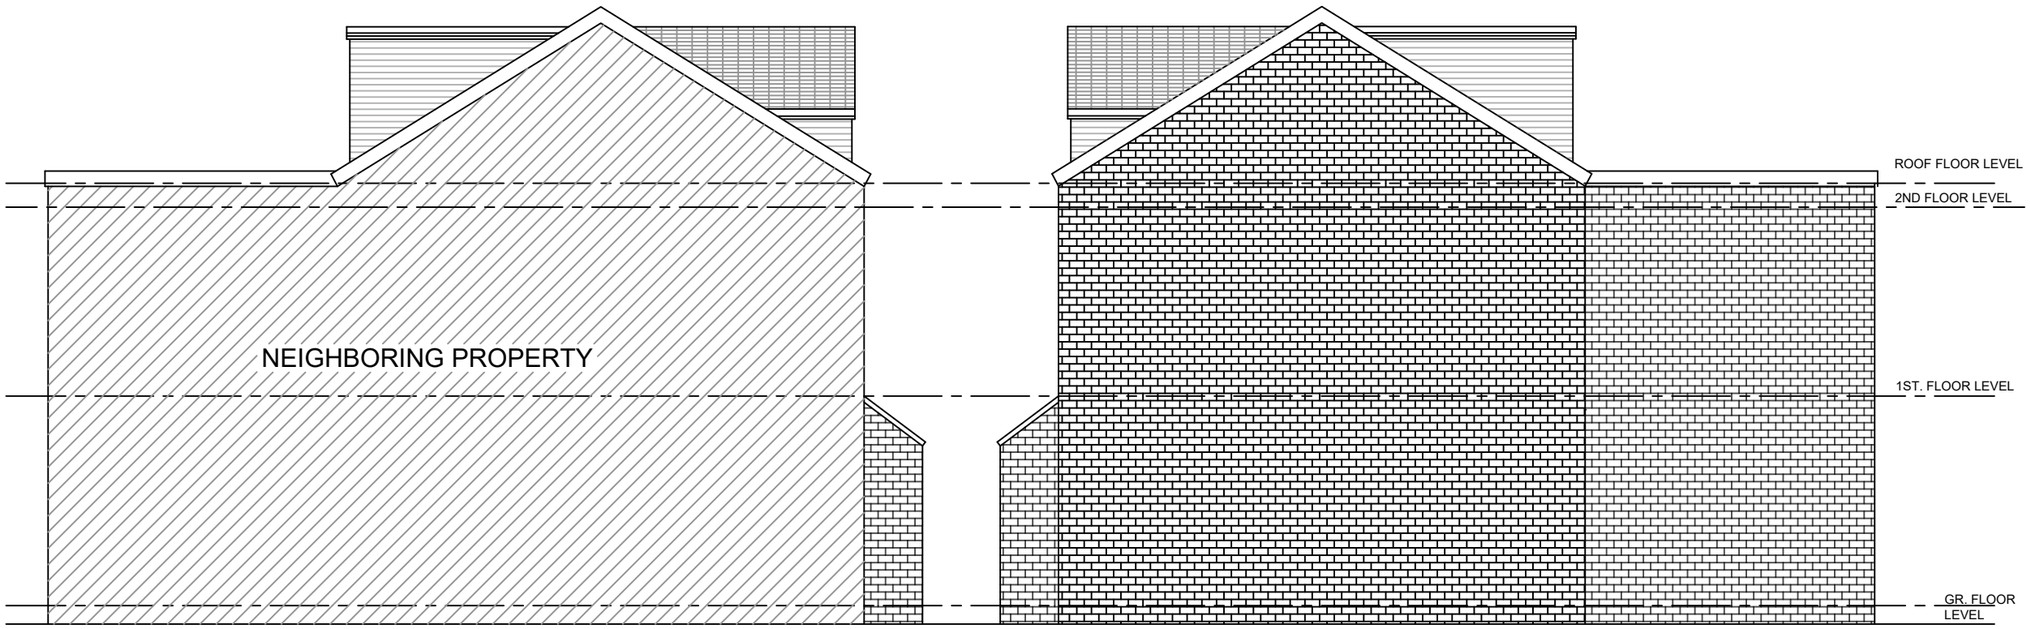

PROPOSED LEFT SIDE ELEVATION

PROPOSED RIGHT SIDE ELEVATION

0m 5m 10m

General Notes

No.	Revision/Issue	Date

Firm Name and Address

Mason and Marlowe

Mason and Marlowe Ltd.
Project Managers and Quanity Surveyors

5 Picadilly Place
Manchester, M1 3BR

Project Name and Address

4 Northmoor Road
Manchester,
M12 4HP

Project

Date
06/12/2025

Scale
1/100

Sheet
A3