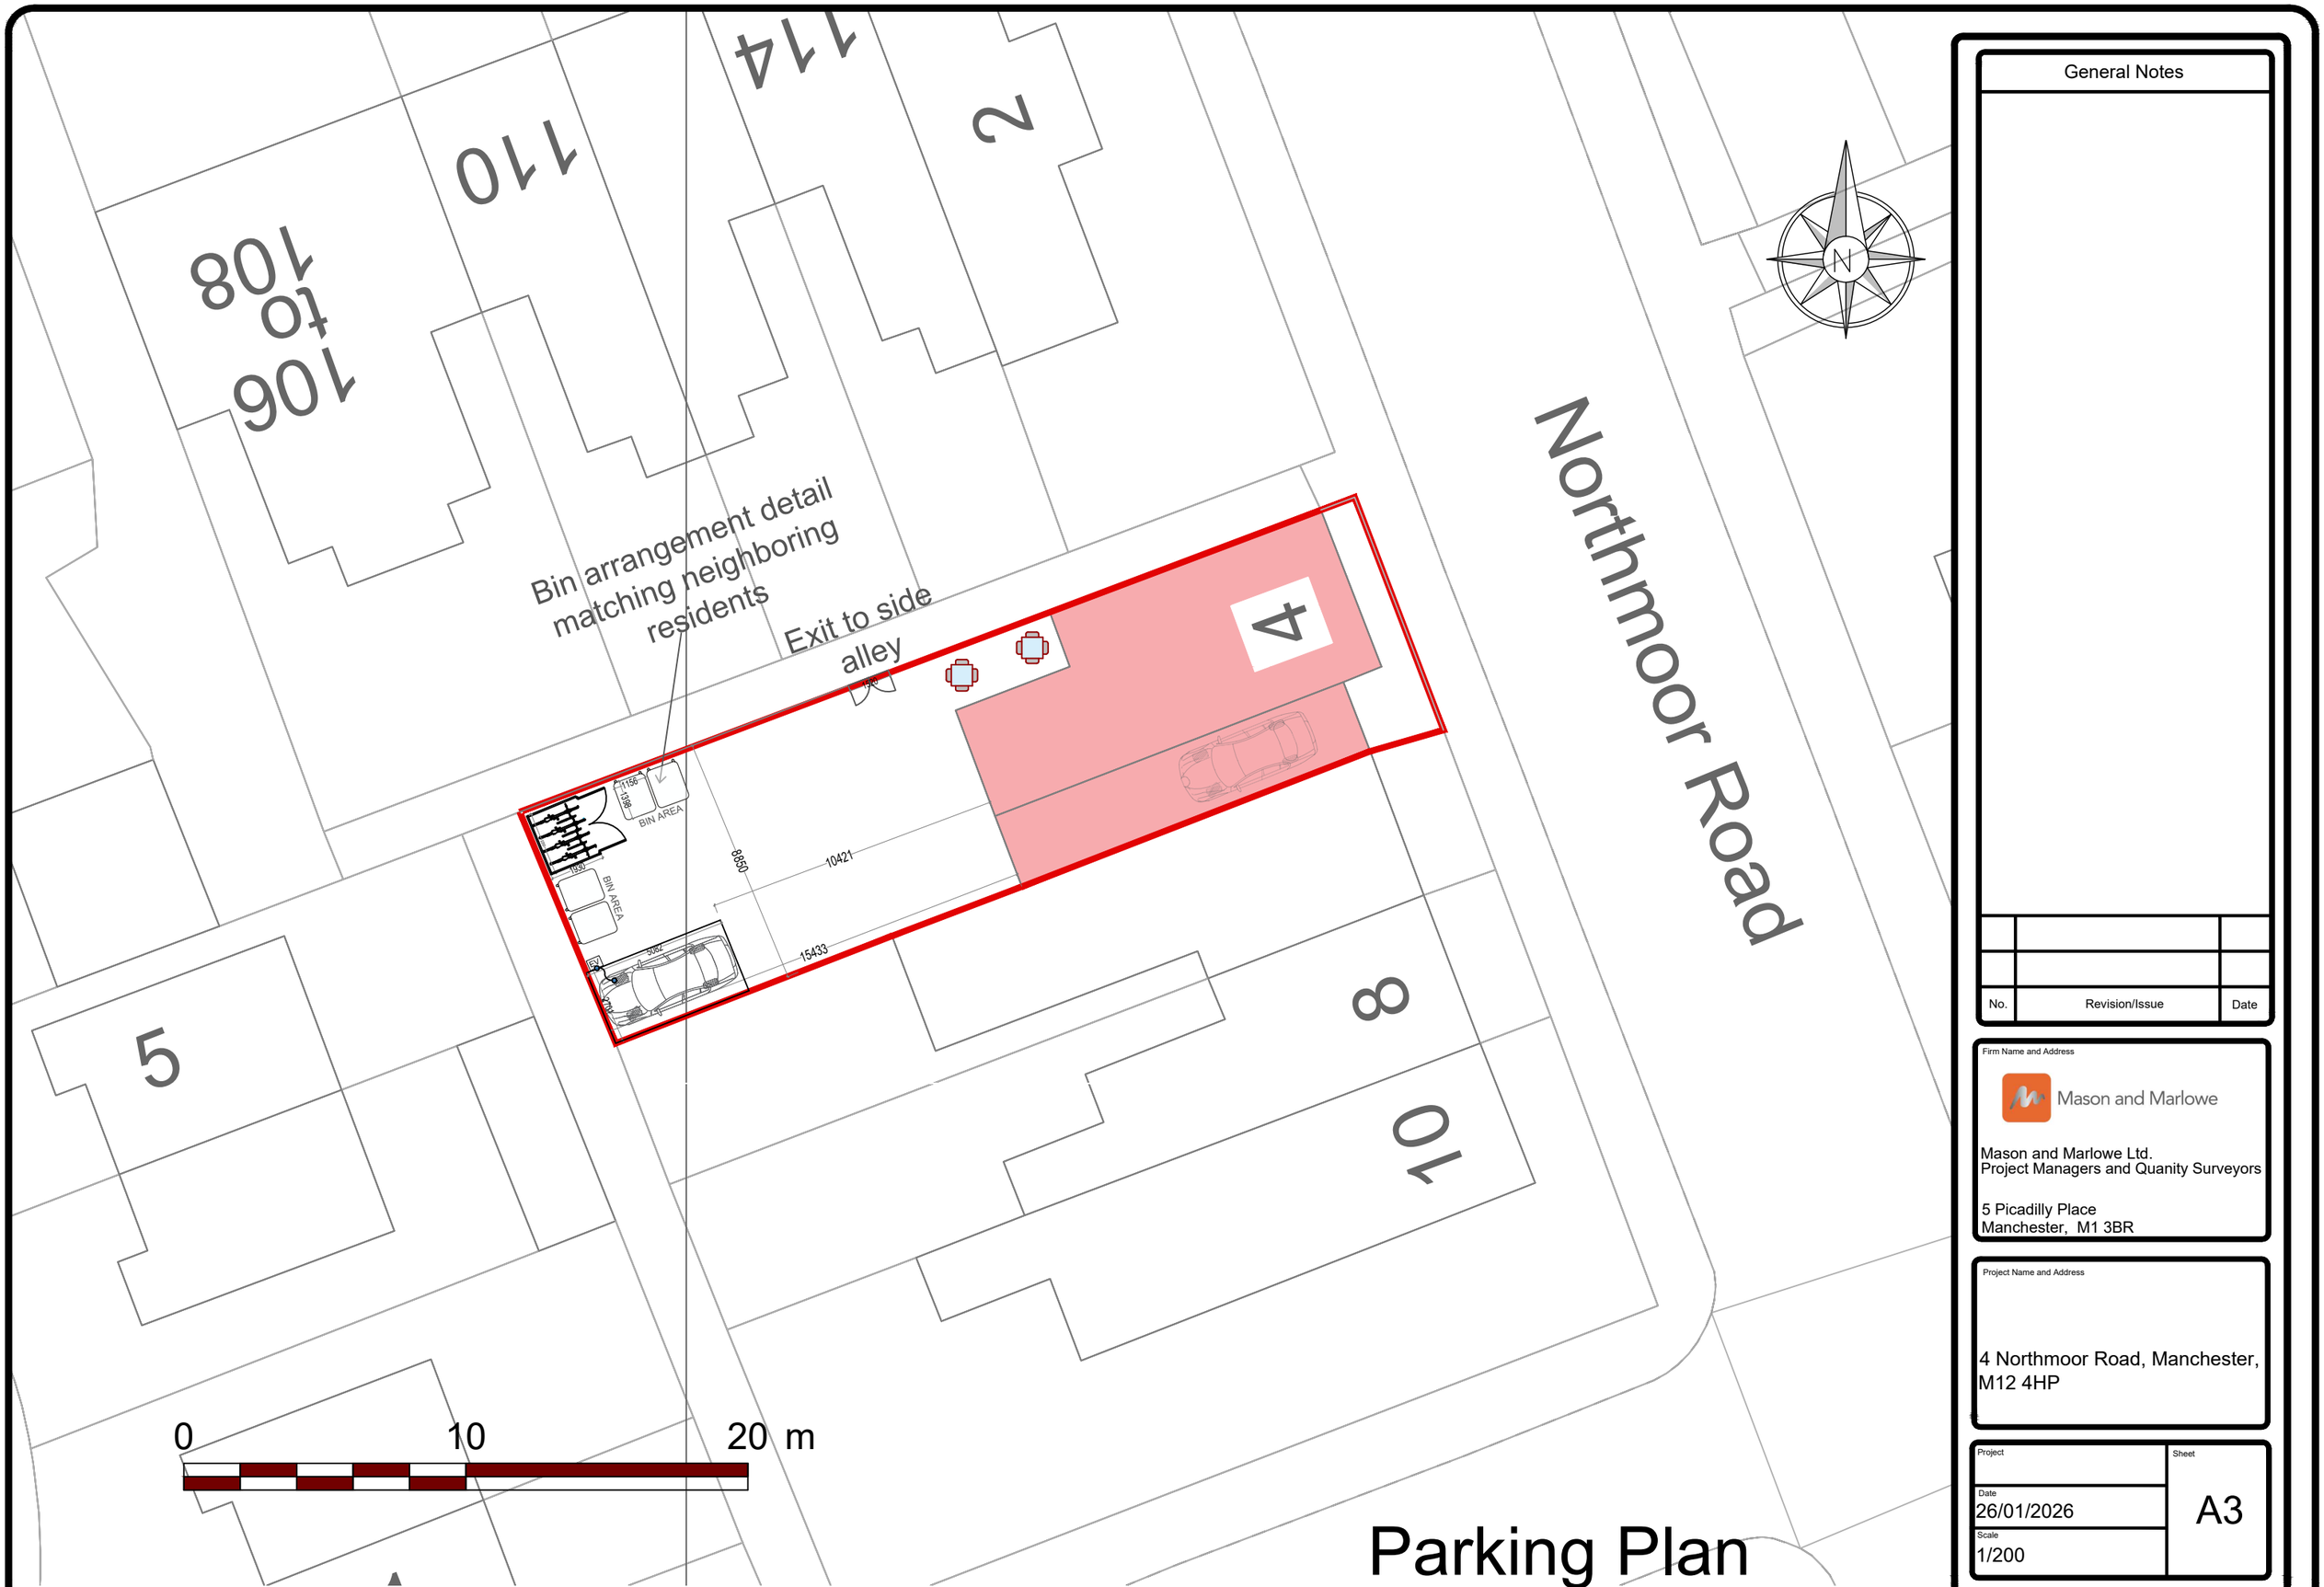


Parking Plan

General Notes

No.	Revision/Issue	Date

Firm Name and Address

Mason and Marlowe

Mason and Marlowe Ltd.
Project Managers and Quanity Surveyors

5 Picadilly Place
Manchester, M1 3BR

Project Name and Address

4 Northmoor Road, Manchester, M12 4HP

Project	Sheet
Date: 26/01/2026	A3
Scale: 1/200	