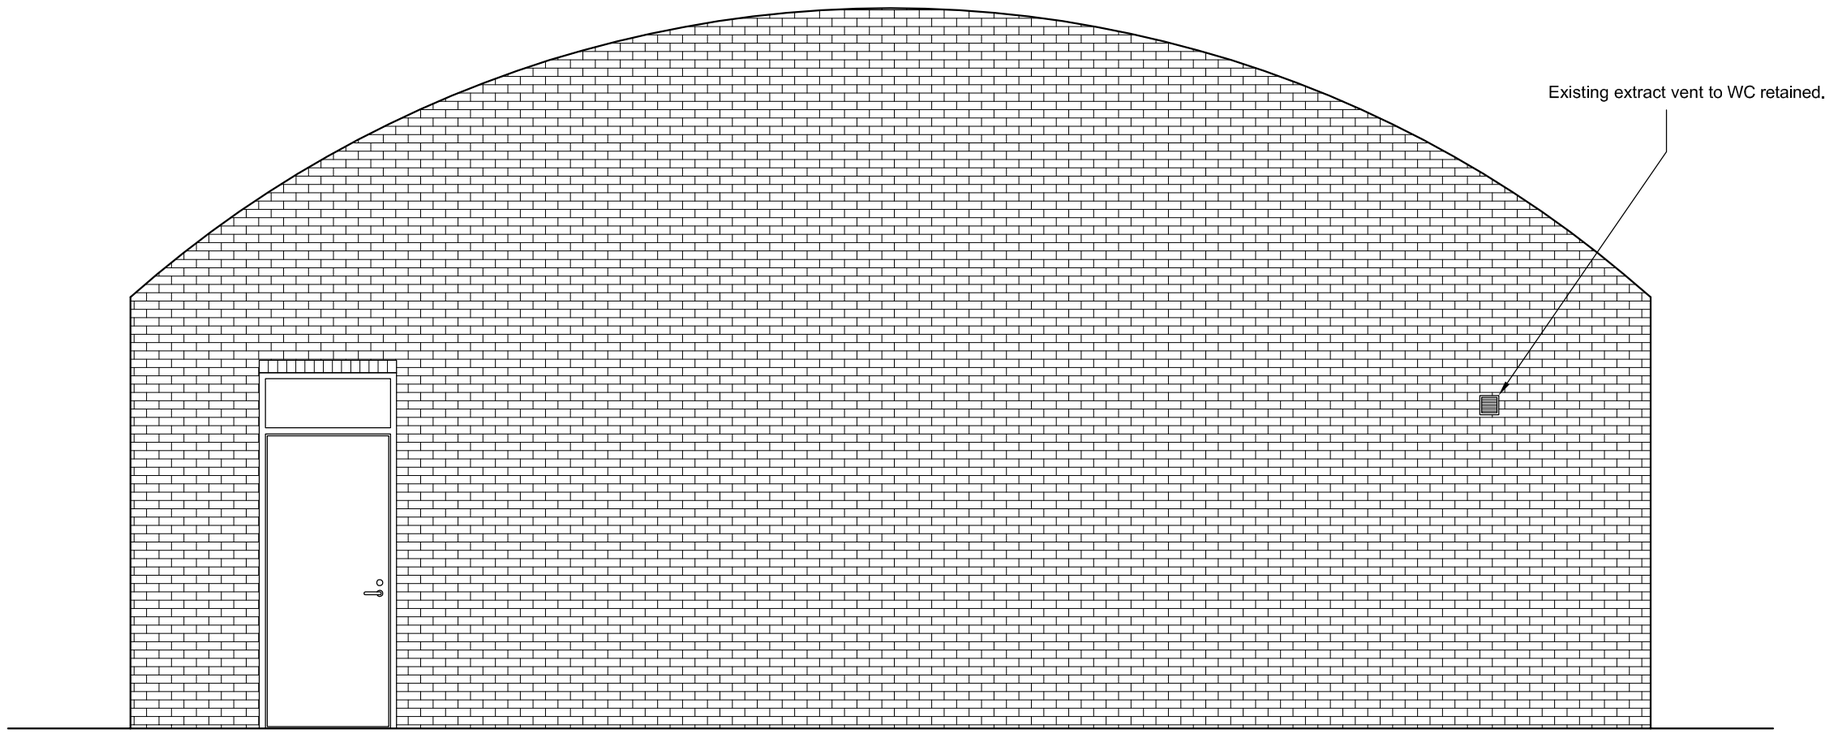



# EXISTING | REAR EXTERNAL ELEVATION @ 1:50 SCALE

| Revision | Description | Date | Issued by |
|---|---|---|---|
| | Revision Schedule | | |

1:20 - 200mm 400mm 600mm 800mm 1000 1200 1400 1600
1:100 - 1m 2m 3m 4m 5m 6m 7m 8m
1:50 - 0 1m 2m 3m 4m
1:5 - 0 100mm 200mm 300mm 400mm
TO SCALE @ A1

CLIENT:
Danny Foggo

PROJECT:
Holy Grain Bakery - 122 Woolam Place, M3 4JJ

DRAWING TITLE:
Existing Rear External Elevation

NORTH

| | |
|---|---|
| PROJECT No: | B0117 |
| DRAWING No: | 20 |
| Revision: | * |
| Scale: | 1: 50 @ A3 |
| Date: | May 2026 |
| Drawn by: | - |

BRIGHTER
architecture + building