
DIGITAL
DRAUGHTING
www.digitaldraughting.co.uk

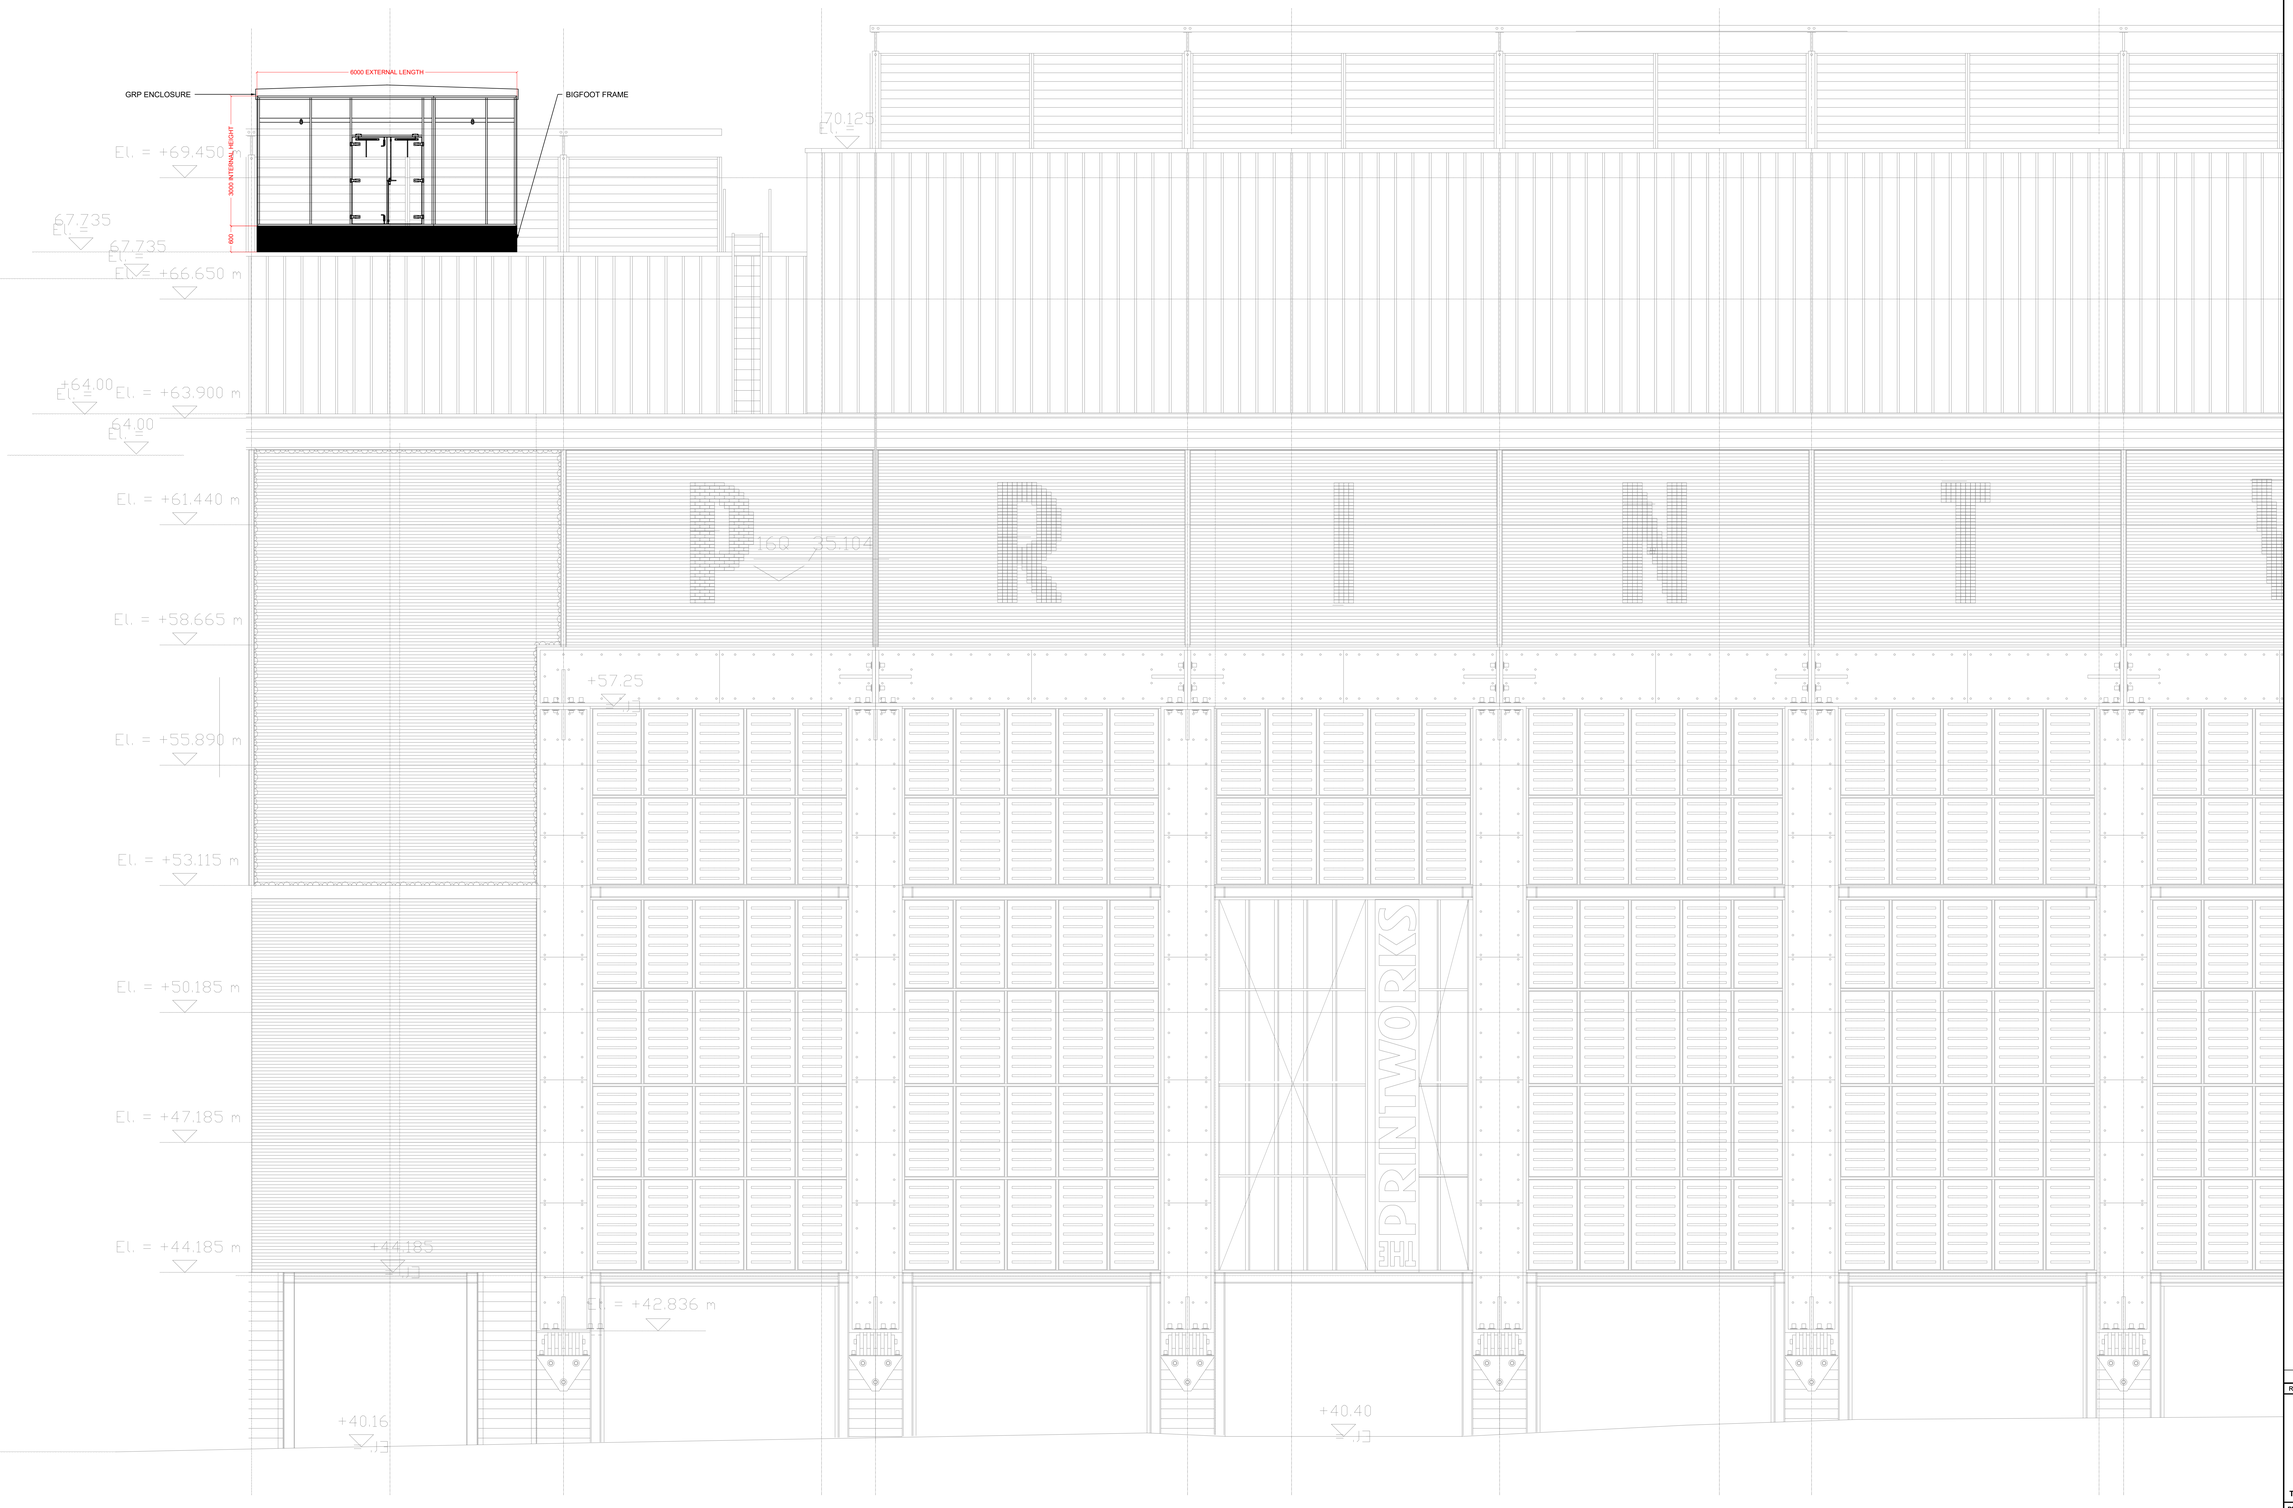

Rev	Date	Description	By

Dynamic
Engineering the Future, Today

Dynamic FM Ltd
Unit 6 Platinum Road
Urmston
M41 7LJ

Tel: 0161 973 2100 **Web: www.dynamic.fm**

PROJECT TITLE

The Printworks
Manchester

DRAWING TITLE

External Elevations
Rooftop GRP Enclosure

DRAWING STATUS	DISCIPLINE
Working Drawing	Mechanical Engineering

JOB NO.	DATE	DRAWN	CHECKED	SCALE @ A0
008004	May 26	DD	MSH	1:50

DRAWING NUMBER	SUIT.	REV.
DYN-008004-XX-DR-M-002	-	-

Do not scale

© Digital Draughting