

All Dimensions should be checked on site.
Do not scale this drawing for fabrication.
Any drawing errors should be brought to the attention of the architect.
COPYRIGHT DaC Design

REVISIONS:


REV:	DETAILS OF REVISION	DATE

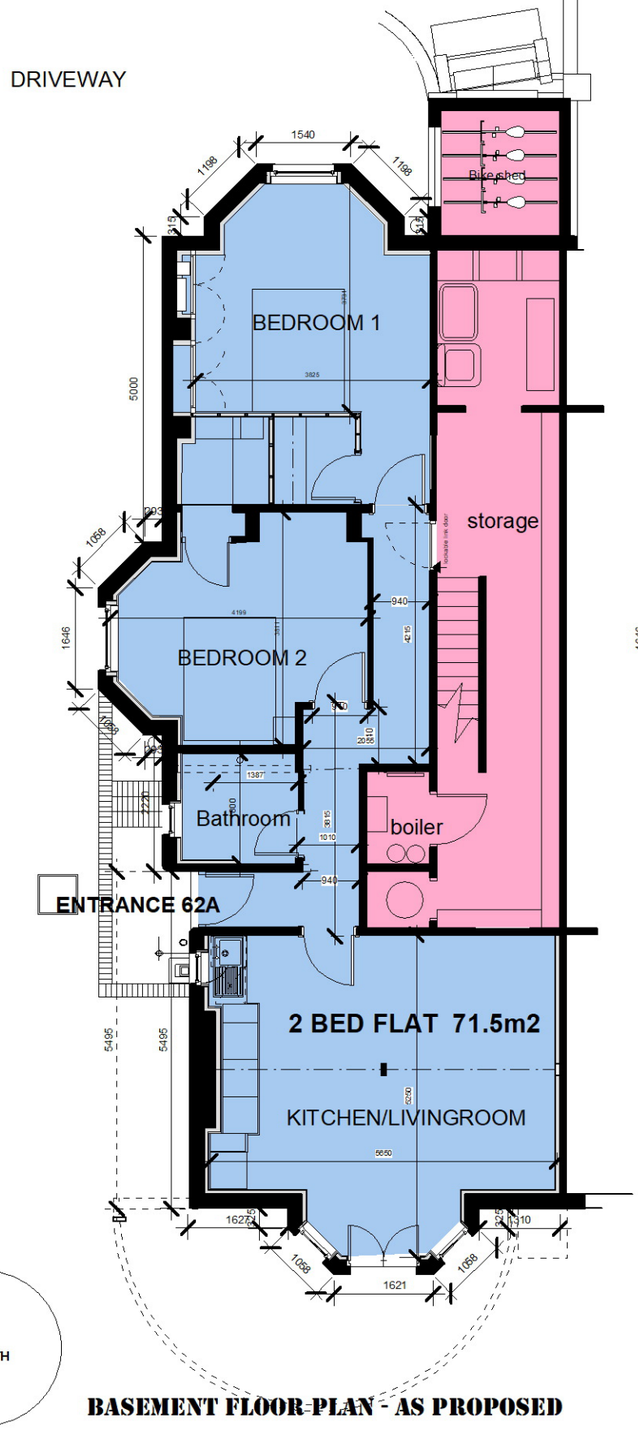


BASEMENT FLOOR PLAN - AS PROPOSED

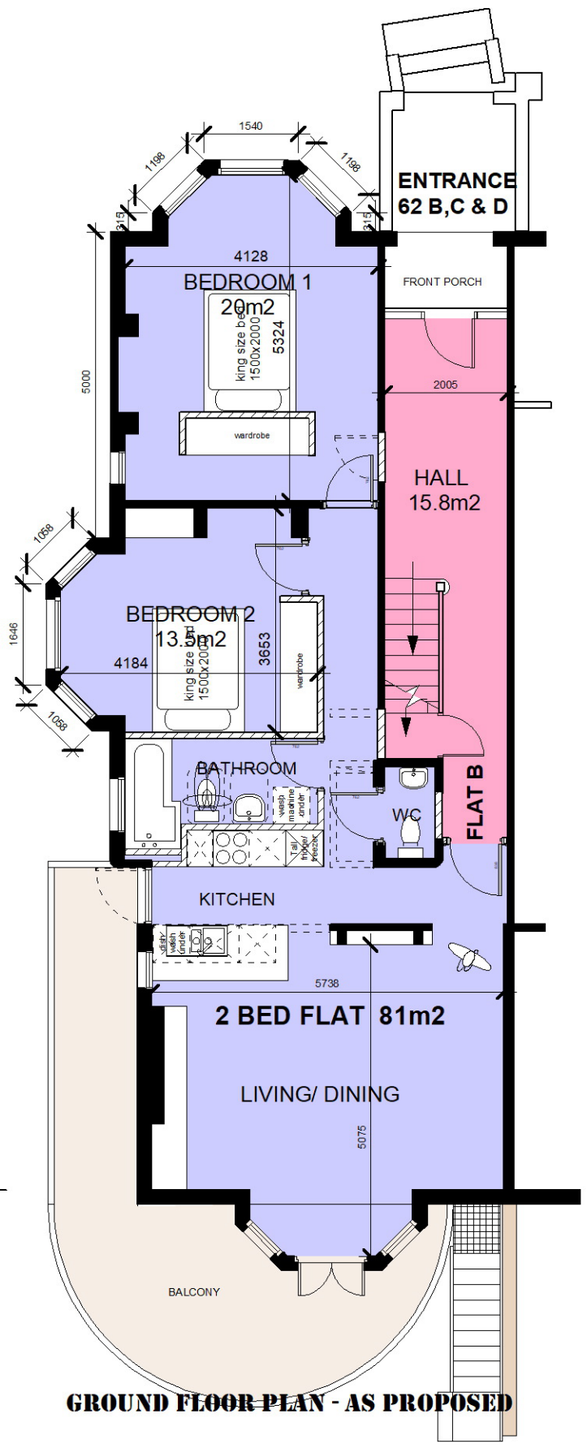

GROUND FLOOR PLAN - AS PROPOSED

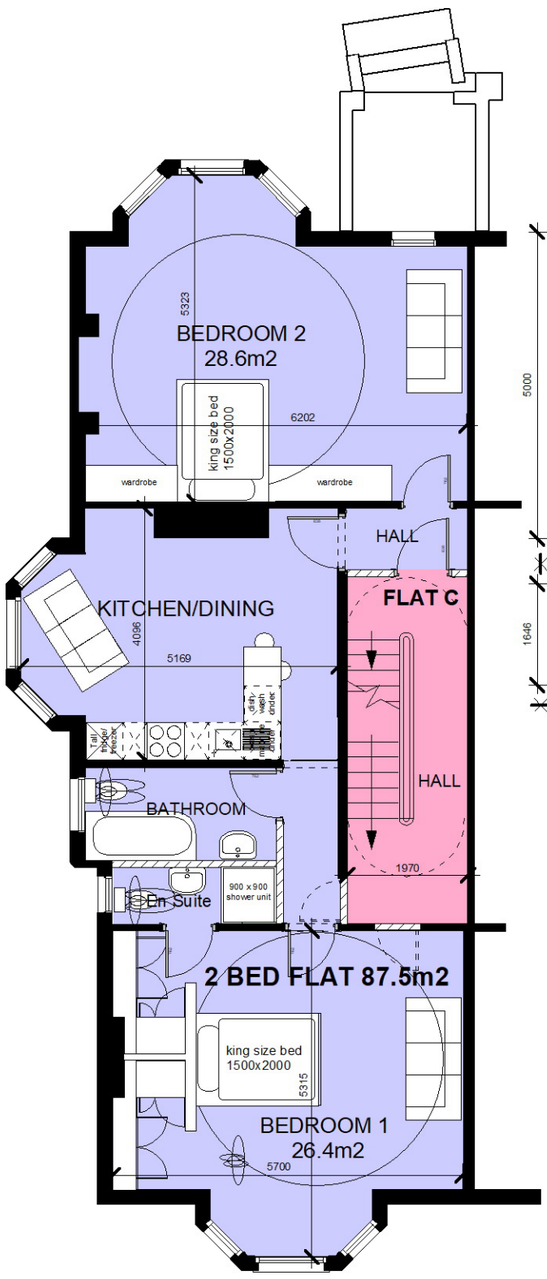

FIRST FLOOR PLAN - AS PROPOSED

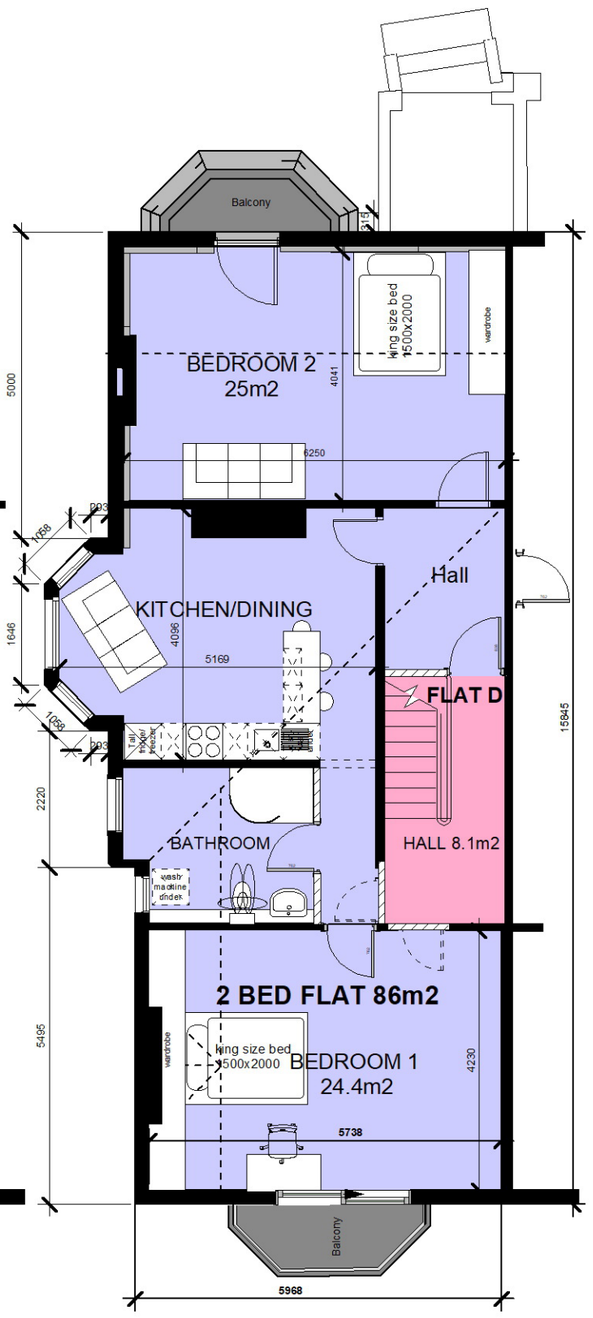

SECOND FLOOR PLAN - AS PROPOSED

0m 2m 4m 5m
SCALE

D@C DESIGN
ARCHITECTURE & PLANNING
0776 452 3545 0161 425 3934

CLIENT:	D Cooper
SCALE:	1:100 @ A3
DATE:	0ct 2025

DRAWING: **FLOOR PLANS - AS PROPOSED**

JOB TITLE: **Remodel and Conversion to three Flats _ 62 Demesne Road, M16 8PJ**

P04