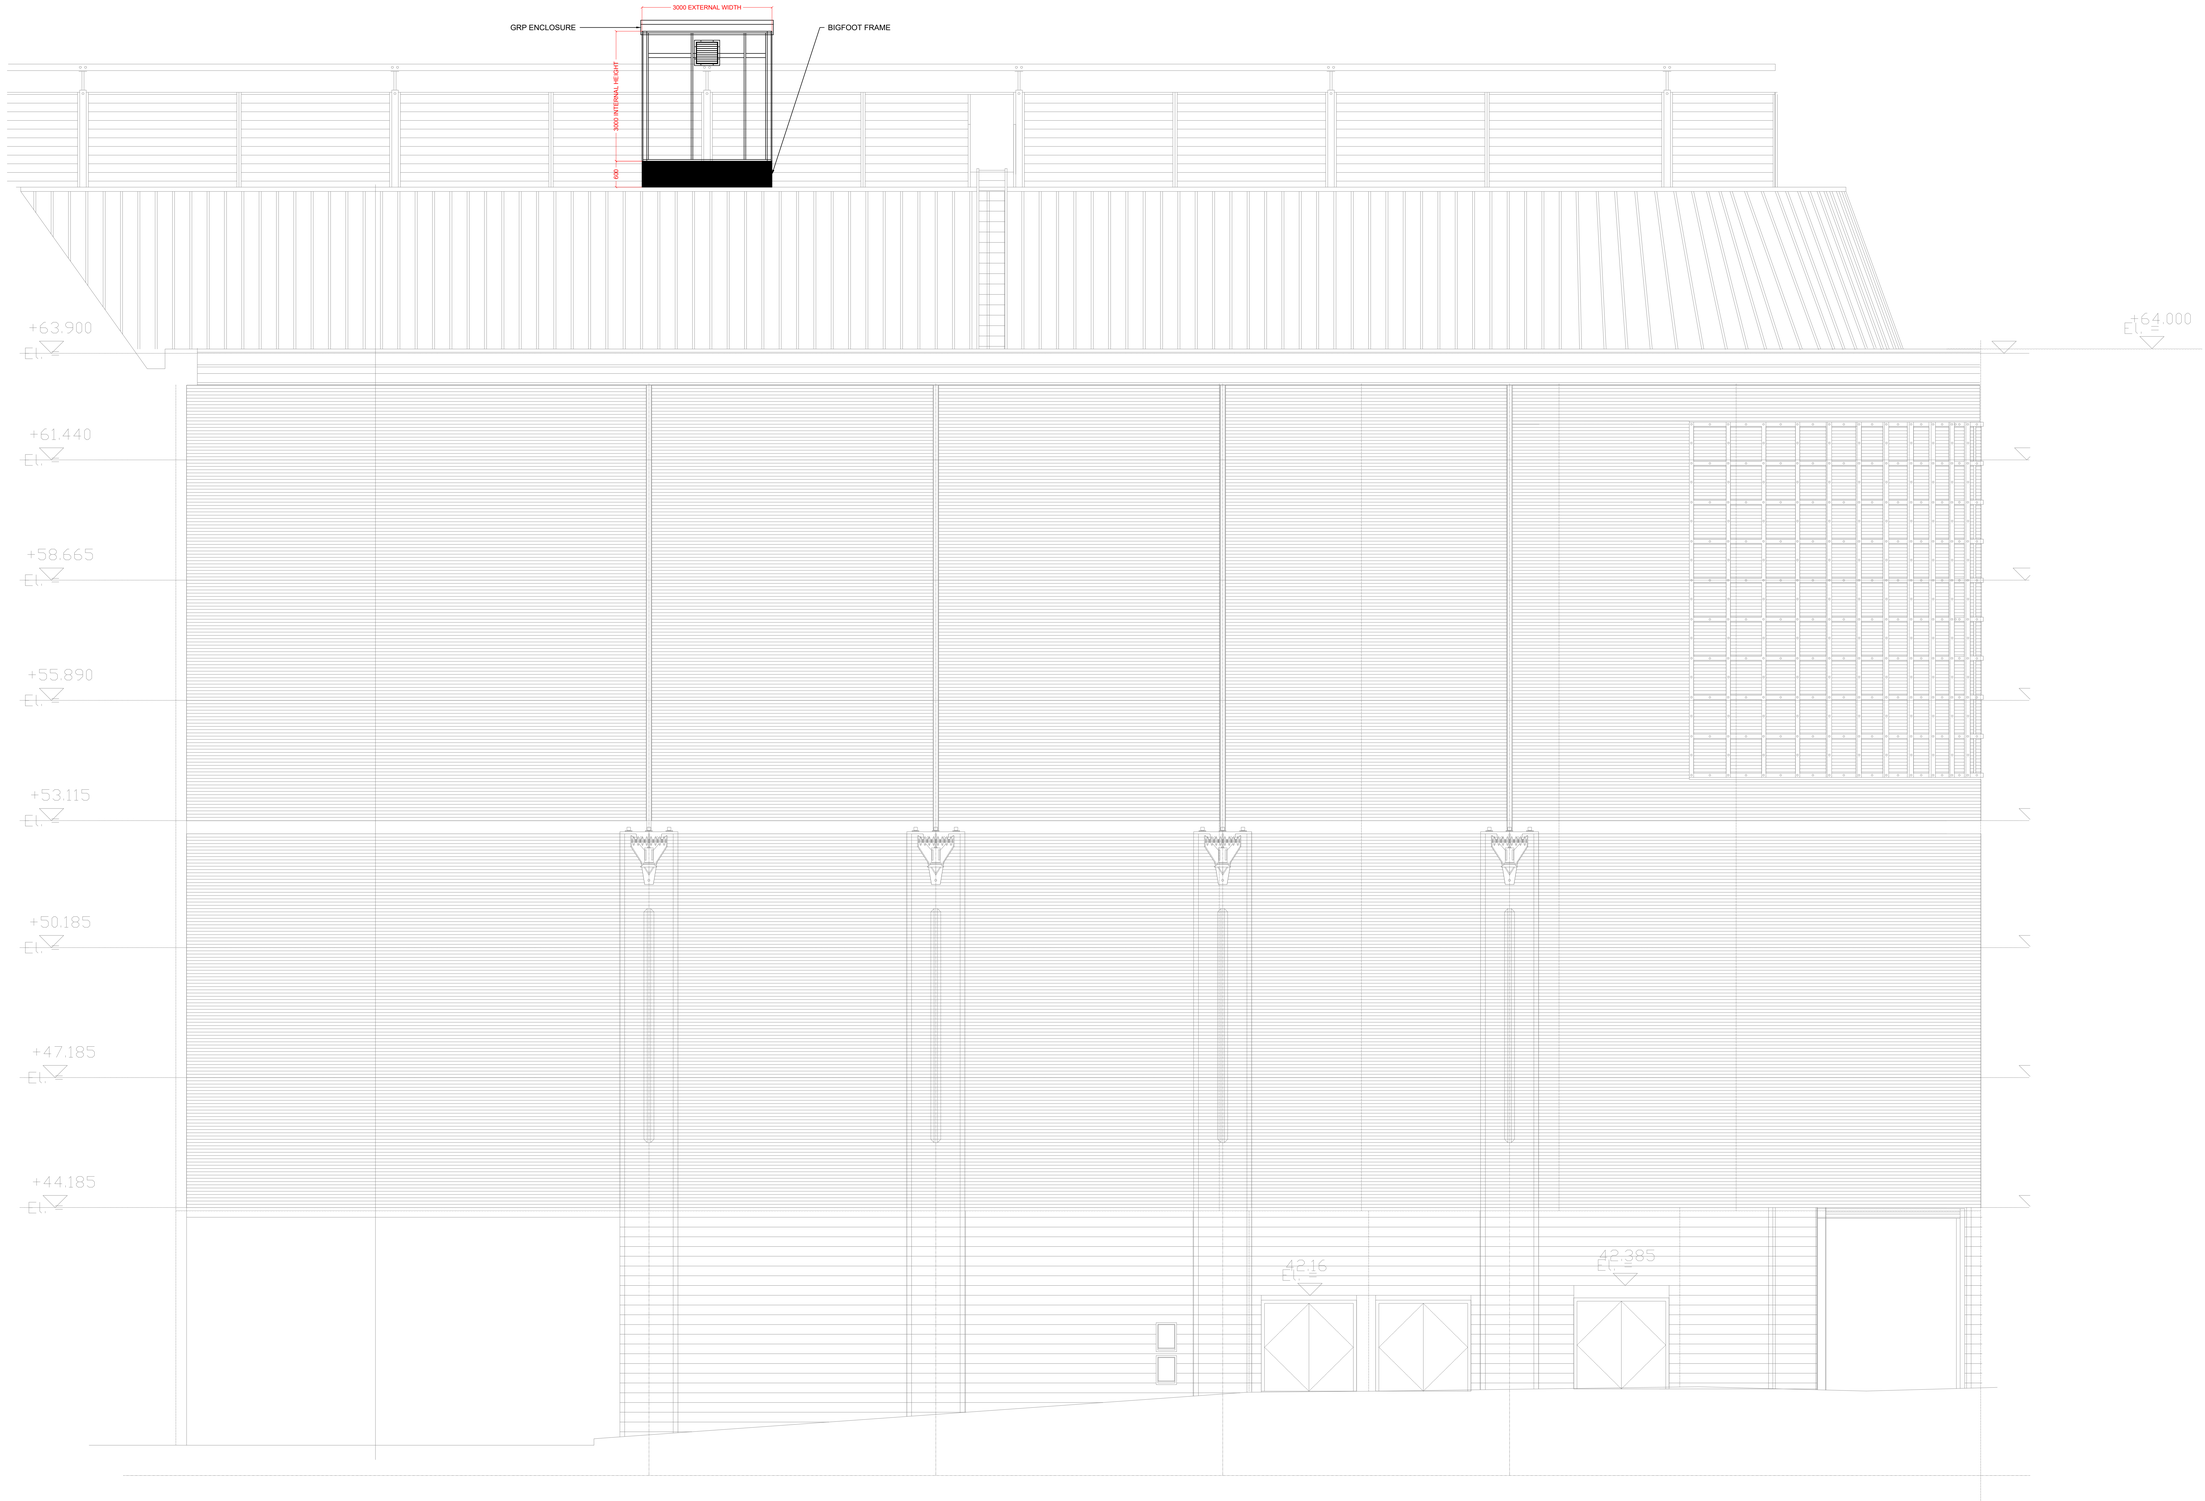


8A WELL STREET ELEVATION

Do not scale

DIGITAL DRAUGHTING
www.digitaldraughting.co.uk

Rev	Date	Description	By

Dynamic
Engineering the future, today

Dynamic FM Ltd
Unit 6 Platinum Road
Urmston
M41 7LJ
Tel: 0161 973 2100 **Web: www.dynamic.fm**

PROJECT TITLE
The Printworks
Manchester

DRAWING TITLE
External Elevations
Rooftop GRP Enclosure

DRAWING STATUS	DISCIPLINE			
Working Drawing	Mechanical Engineering			
JOB NO.	**DATE**	**DRAWN**	**CHECKED**	**SCALE @ A0**
008004	May 26	DD	MSH	1:50

DRAWING NUMBER	SUIT.	REV.
DYN-008004-XX-DR-M-001	-	-

© Digital Draughting