
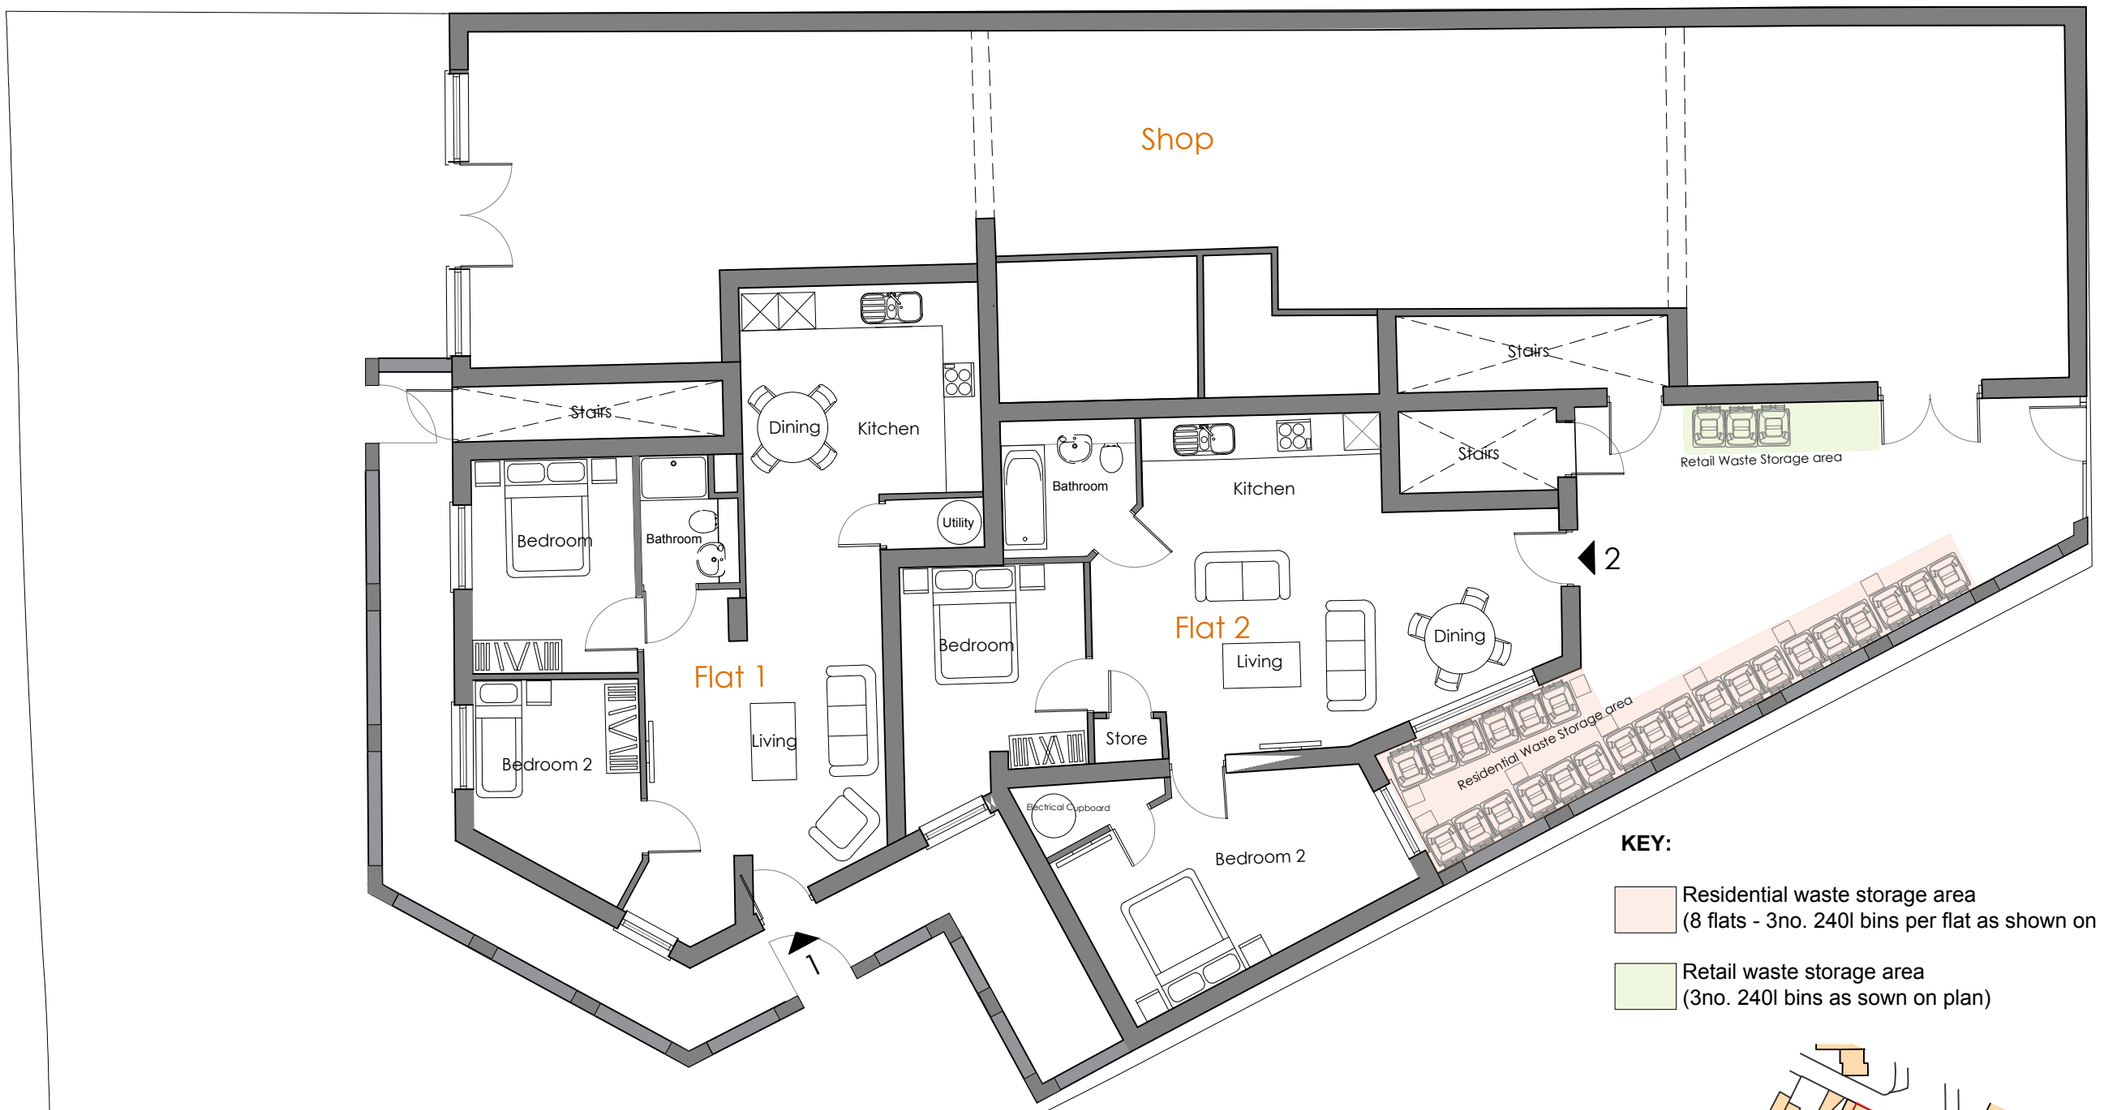


KEY:

Residential waste storage area
(8 flats - 3no. 240l bins per flat as shown on plan)

Retail waste storage area
(3no. 240l bins as sown on plan)

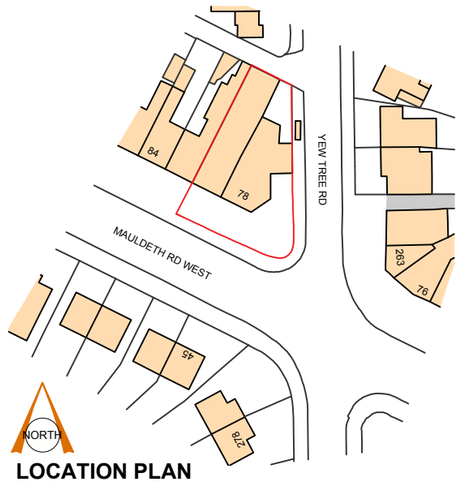

LOCATION PLAN
1:1250

0 10 20 30 40 50 60 m

NORTH

EXISTING FLOOR PLAN
1:100

0 1 2 3 4 5 m

78-80 MAULDETH RD WEST

Existing Ground Floor Plan with Location Plan

PLANNING DRAWINGS

LEGH MANOR,
WILMSLOW ROAD,
MOTTRAM ST. ANDREW
SK10 4QH
T: 01606 892296
M: 07899 845722

VARIED@A3
12.05.2026

EJM2603.
EX.FP.01.*