
This drawing is to demonstrate design intent only and is not for manufacturing purposes. Contractor to provide drawing for approval and advise upon materials & fixings. This detail should be used in conjunction with project specific drawing package for site specific information.

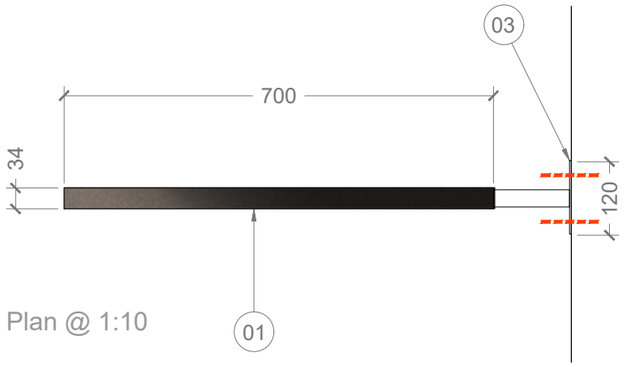

Plan @ 1:10

Notes:


01 Box: Aluminium box with overall 34mm deep returns. To be fret-cut to provided brand artwork. Artwork to be provided by client (Proloco). All to be coated to match Interpon D2015 Precis Ultra Matt Dark, Y2M30I Bronze C34.

02 Letters /Artwork: Opal acrylic to thickness advised by Specialist Signage Contractor 'XSign'. Internal static Illumination 5000Kv to not exceed 300cd/m2. 13Amp fused spur required (by electrical sub-contractor)


03 Fixing Plate: Mild Steel framework with RHS brackets welded to fixing plate. To be coated to match Interpon D2015 Precis Ultra Matt Dark, Y2M30I Bronze C34.

To be face fixed to Landlord's brick clad pilaster. Fixing details to be provided by 'XSign' and approved by LL prior to manufacture /install.

Important:
XSign to provide manufacturer's information /detail drawings for information and sign-off by PHAUS, in accordance with Landlord's *'One Port Street - External Signage Guide _ Version 09 (27.10.2025).*

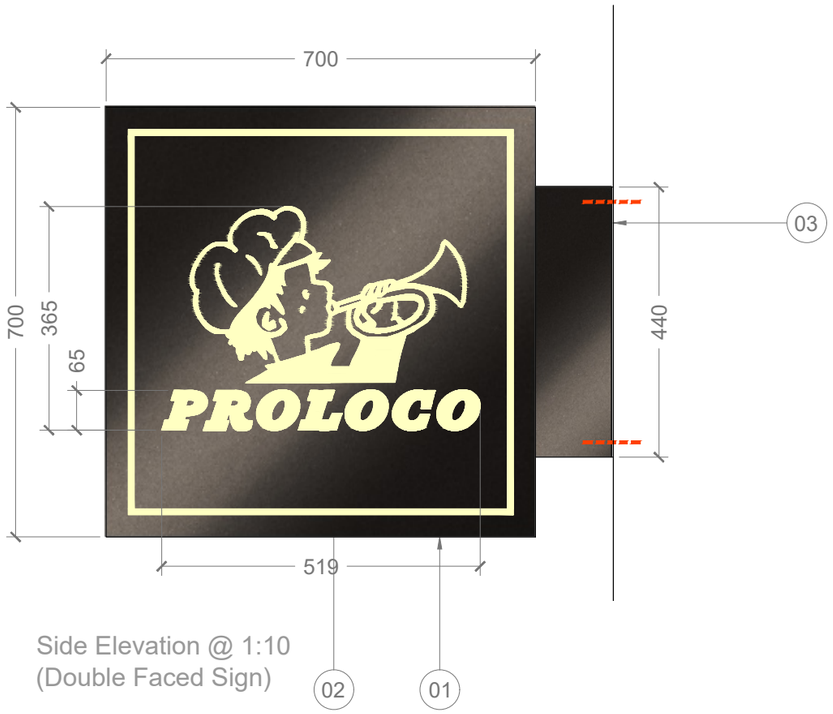

Side Elevation @ 1:10
(Double Faced Sign)

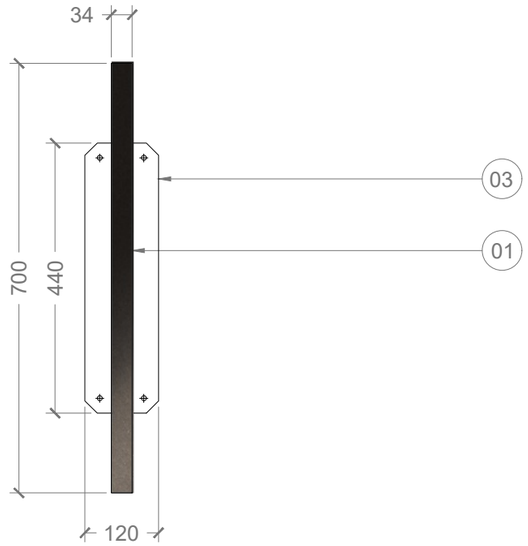

Elevation @ 1:10

PHAUS:
nudge@phaus.co.uk
0161 222 5141
22 Lever Street
Manchester M1 1EA
phaus.co.uk

DRAWING NUMBER: PH0263-D-002 STATUS: FOR APPROVAL REV:
CLIENT: PROLOCO
PROJECT NAME: (UNIT 2) PORT STREET ONE - MANCHESTER
DRAWING TITLE: PROPOSED EXTERNAL PROJECTING SIGN
SCALE: 1:10 @A3
DATE: 190526
DRAWN BY: HA CHECKED BY: PS

1
REV: DATE: NOTE: BY:
- - - -

NOTES
1. DO NOT SCALE FROM THIS DRAWING.
2. IF ANY DISCREPANCIES ARE FOUND, NOTIFY PHAUS.
3. THIS DRAWING IS THE PROPERTY OF PHAUS AND IS NOT TO BE REPRODUCED WITHOUT OUR CONSENT.
4. CONTRACTORS TO PERFORM THEIR OWN DIMENSION CHECK ON SITE.

© Phaus, 2013. All Rights Reserved.