



Front Elevation

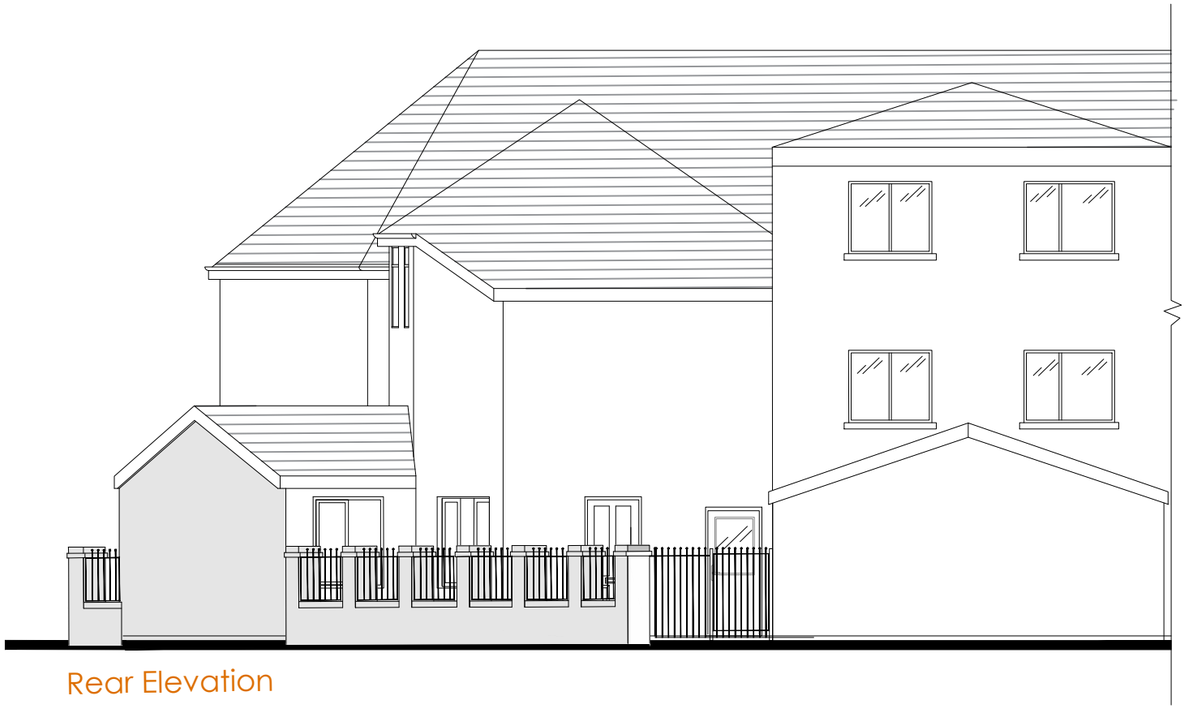

Rear Elevation

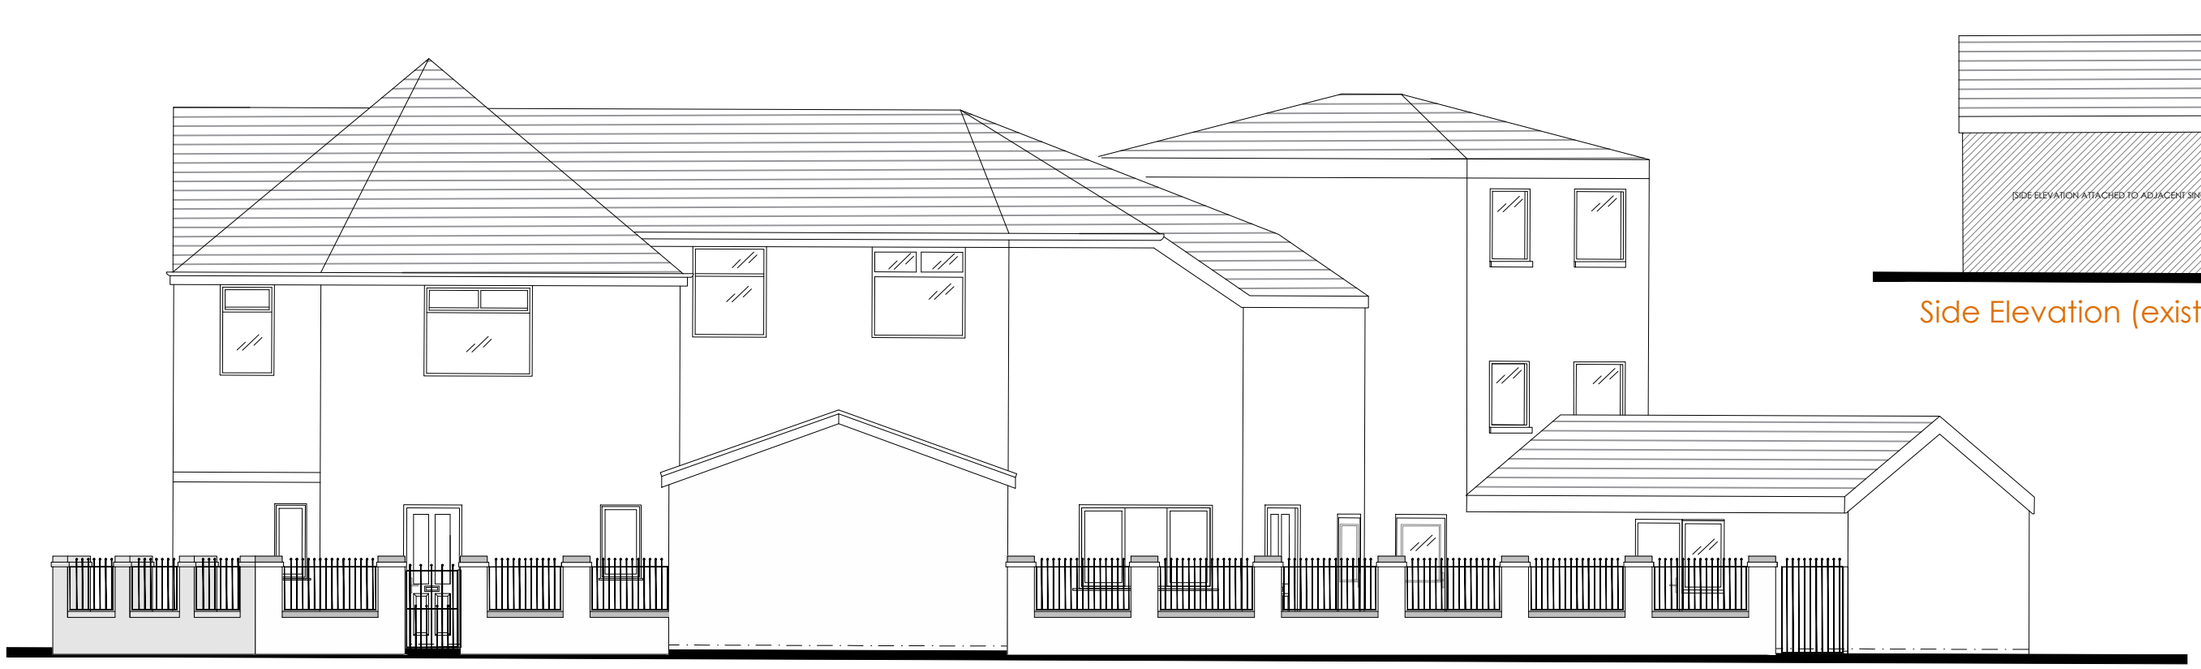

Side Elevation

Side Elevation (existing extension)

0 1 2 3 4 5m

78-80 MAULDETH RD WEST

Existing Elevations

PLANNING DRAWINGS

LEGH MANOR,
WILMSLOW ROAD,
MOTTRAM ST. ANDREW
SK10 4QH
T: 01606 892296
M: 07899 845722

1:100@A3
12.05.2026

EJM2603.
EX.EL.01.*