
This drawing has been produced from received information. A check measured survey has been carried out by PHAUS. Principle Contractor to also carry out measure checks in advance of any building works /off-site manufacture. Any discrepancies to be reported to PHAUS.

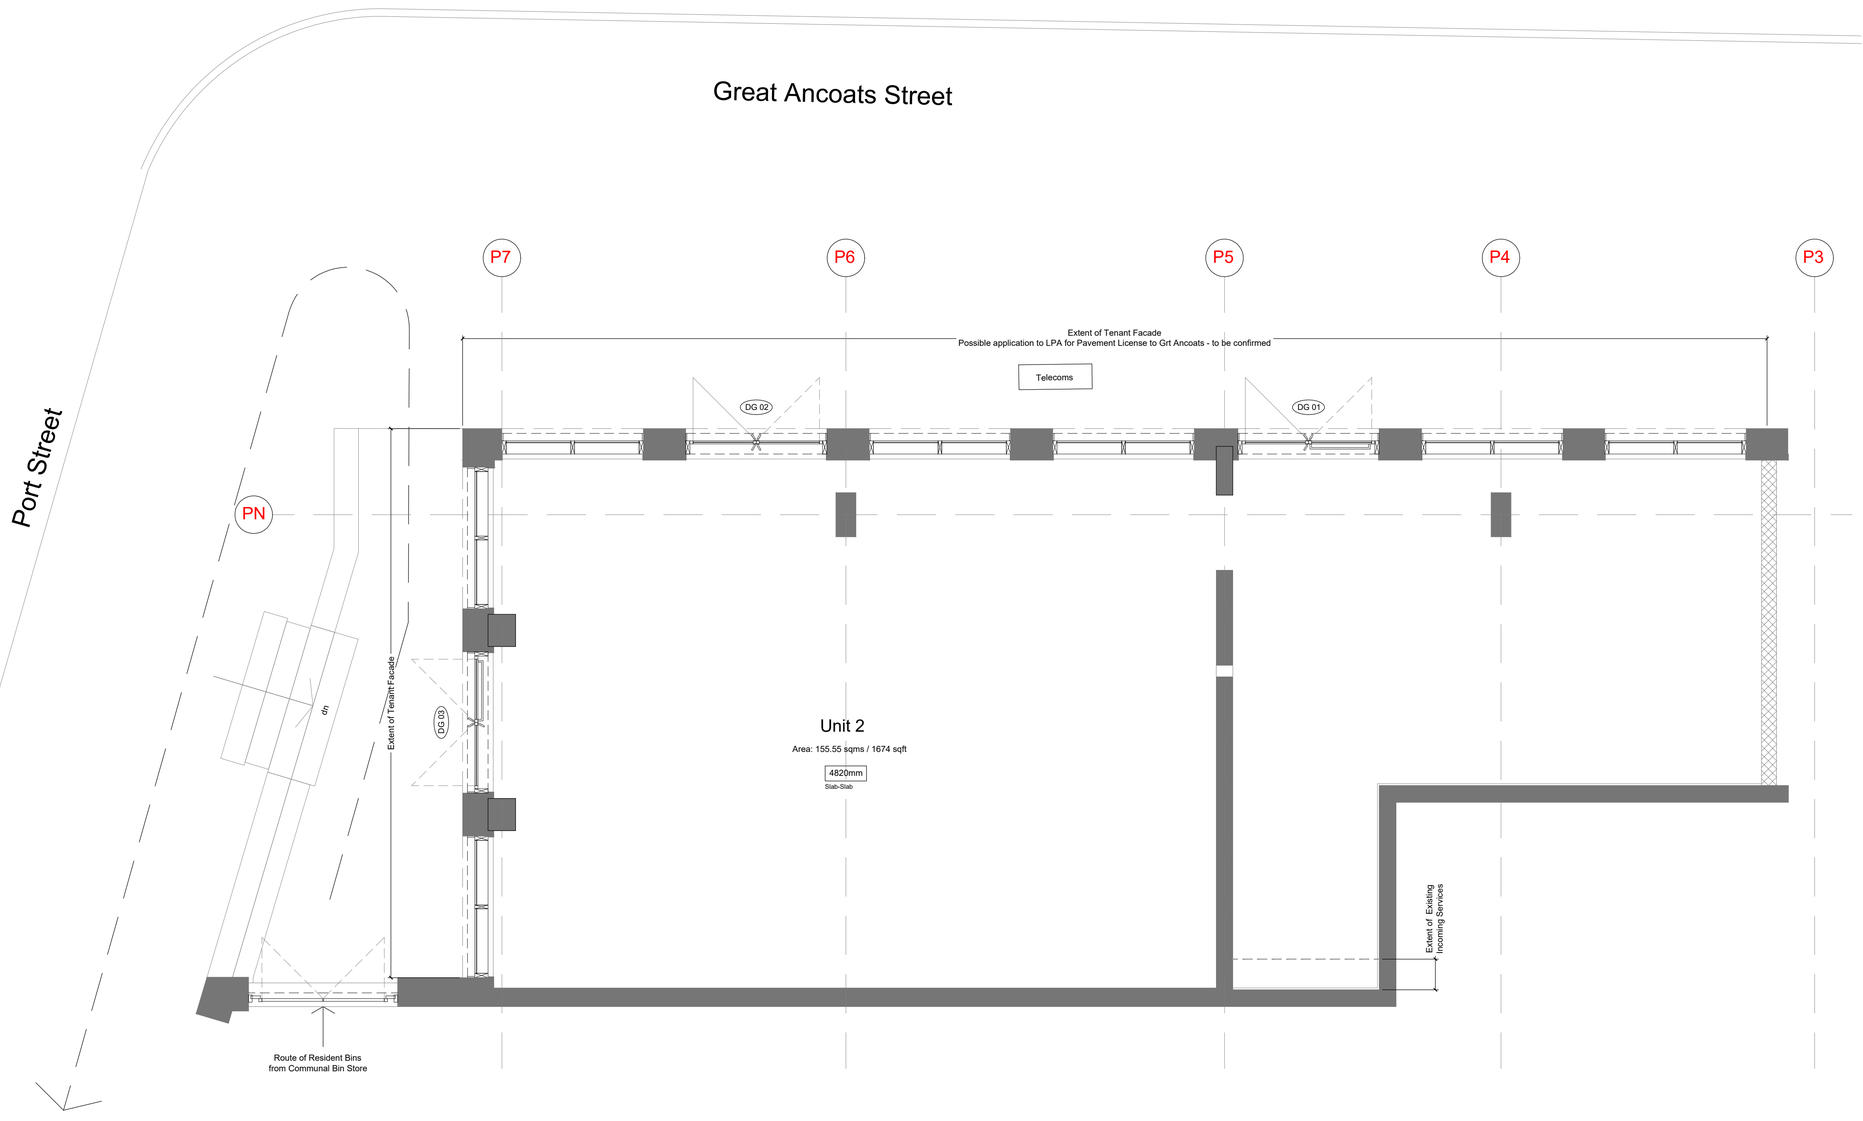

Existing Plan Layout @ 1:50

PHAUS:
nudge@phaus.co.uk
0161 222 5141
22 Lever Street
Manchester M1 1EA
phaus.co.uk

DRAWING NUMBER: PH0262-001.2 REV:
STATUS: FOR INFORMATION (ST3)
CLIENT: PROLOCO
PROJECT NAME: (UNIT 2) PORT STREET ONE - MANCHESTER
DRAWING TITLE: EXISTING PLAN LAYOUT
SCALE: 1:50 @A1 / 1:100 @A3
DATE: 03 2026
DRAWN BY: HA CHECKED BY: PS

REV: DATE: NOTE: BY:

NOTES
1. DO NOT SCALE FROM THIS DRAWING.
2. IF ANY DISCREPANCIES ARE FOUND, NOTIFY PHAUS.
3. THIS DRAWING IS THE PROPERTY OF PHAUS AND IS NOT TO BE REPRODUCED WITHOUT OUR CONSENT.
4. CONTRACTOR TO CHECK ALL DIMENSIONS ON SITE.

© Phaus, 2013. All Rights Reserved.