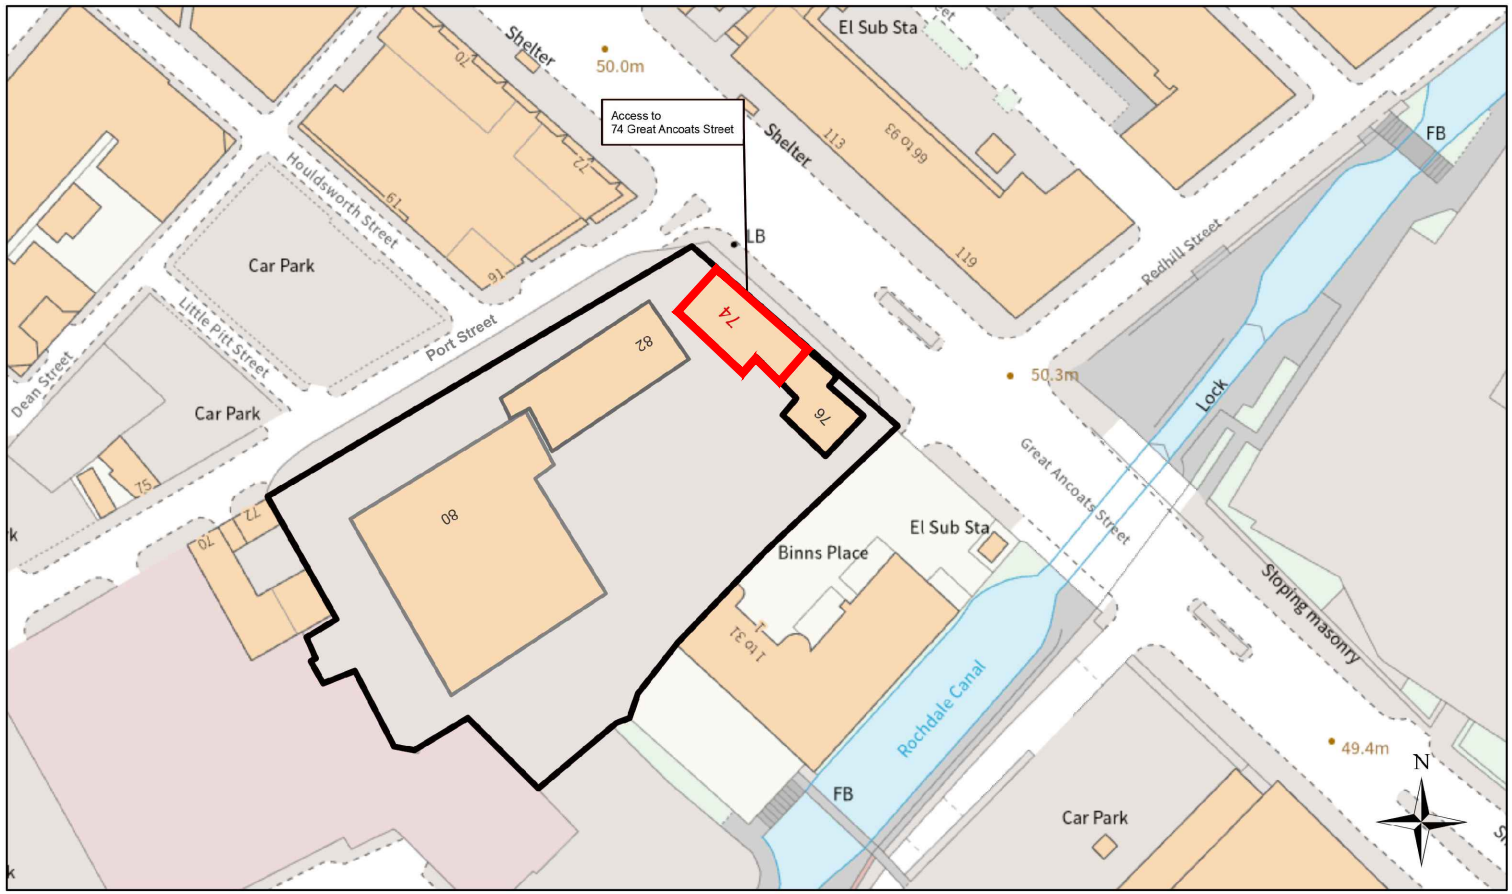


© Crown copyright and database rights 2025. Ordnance Survey AC0000812035.

PHAUS.

nudge@phaus.co.uk
0161 222 5141

22 Lever Street
Manchester M1 1EA
phaus.co.uk

SKETCH NUMBER: PH0263-000.1
PROJECT NAME: UNIT 74, ONE PORT STREET - MANCHESTER
CLIENT: PROLOCO
DRAWING TITLE: SITE LOCATION PLAN
SCALE: 1:1250 @A4 DATE: 05 2026 DRAWN BY: HA

NOTES

1. DO NOT SCALE FROM THIS DRAWING.
2. IF ANY DISCREPANCIES ARE FOUND, NOTIFY PHAUS.
3. THIS DRAWING IS THE PROPERTY OF PHAUS AND IS NOT TO BE REPRODUCED WITHOUT OUR CONSENT.
4. CONTRACTORS TO PERFORM THEIR OWN DIMENSION CHECK ON SITE.

© Phaus, 2013. All Rights Reserved.