
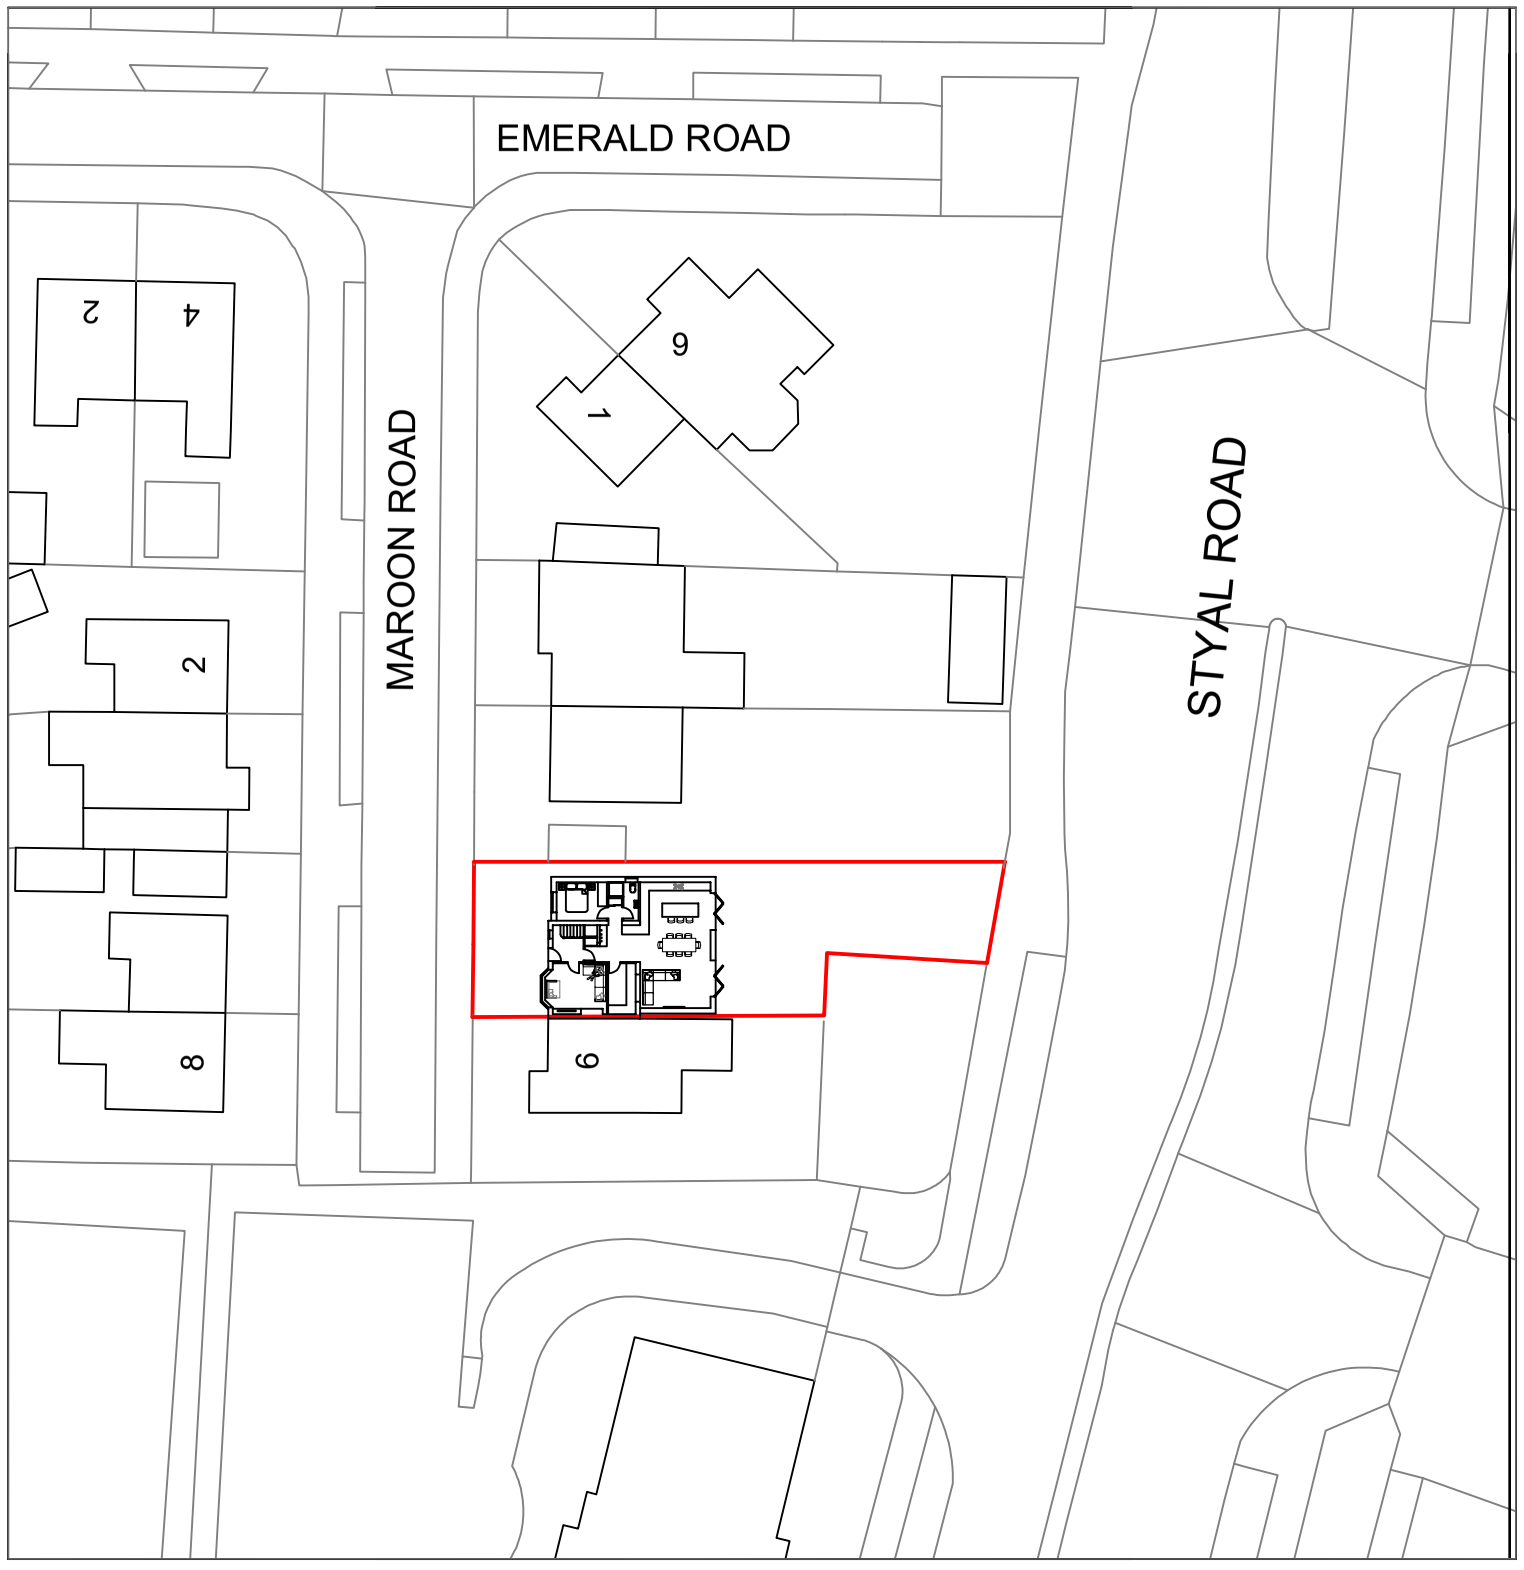


0 10 20
metres

PROPOSED BLOCK PLAN 1:500

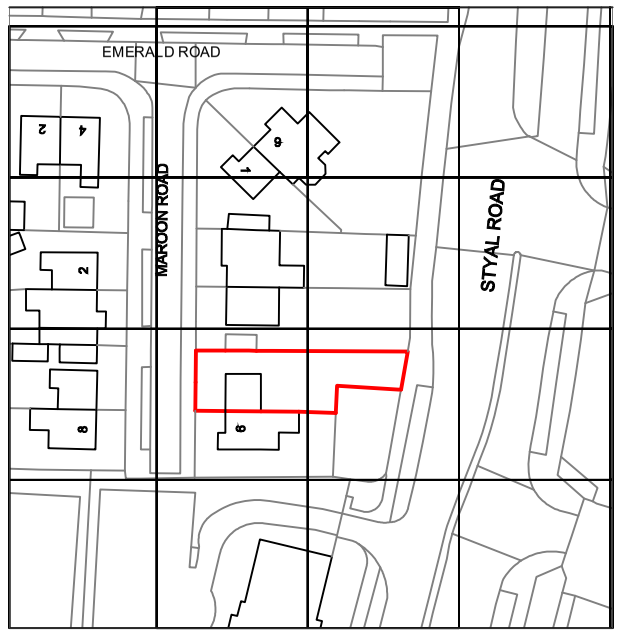

0 10 20
metres

LOCATION PLAN 1:1250

N O T E S All works are to be undertaken in accordance with the Building Regulations, and the latest British Standards. All proprietary materials and products are to be used in strict accordance with the manufacturer's recommendations. Figured dimensions to be followed in preference to scaled. All dimensions to be checked on site, in the event of any discrepancy refer to the Designer.

7 Maroon Road, M22 5NB			
New Single Storey Extension			
TITLE	LOCATION & BLOCK PLANS		
SCALE	1:500 & 1:1250	DWG REF	Dwg No
DATE	MAY 26	05026	5