
SitePlan-EV-Charger

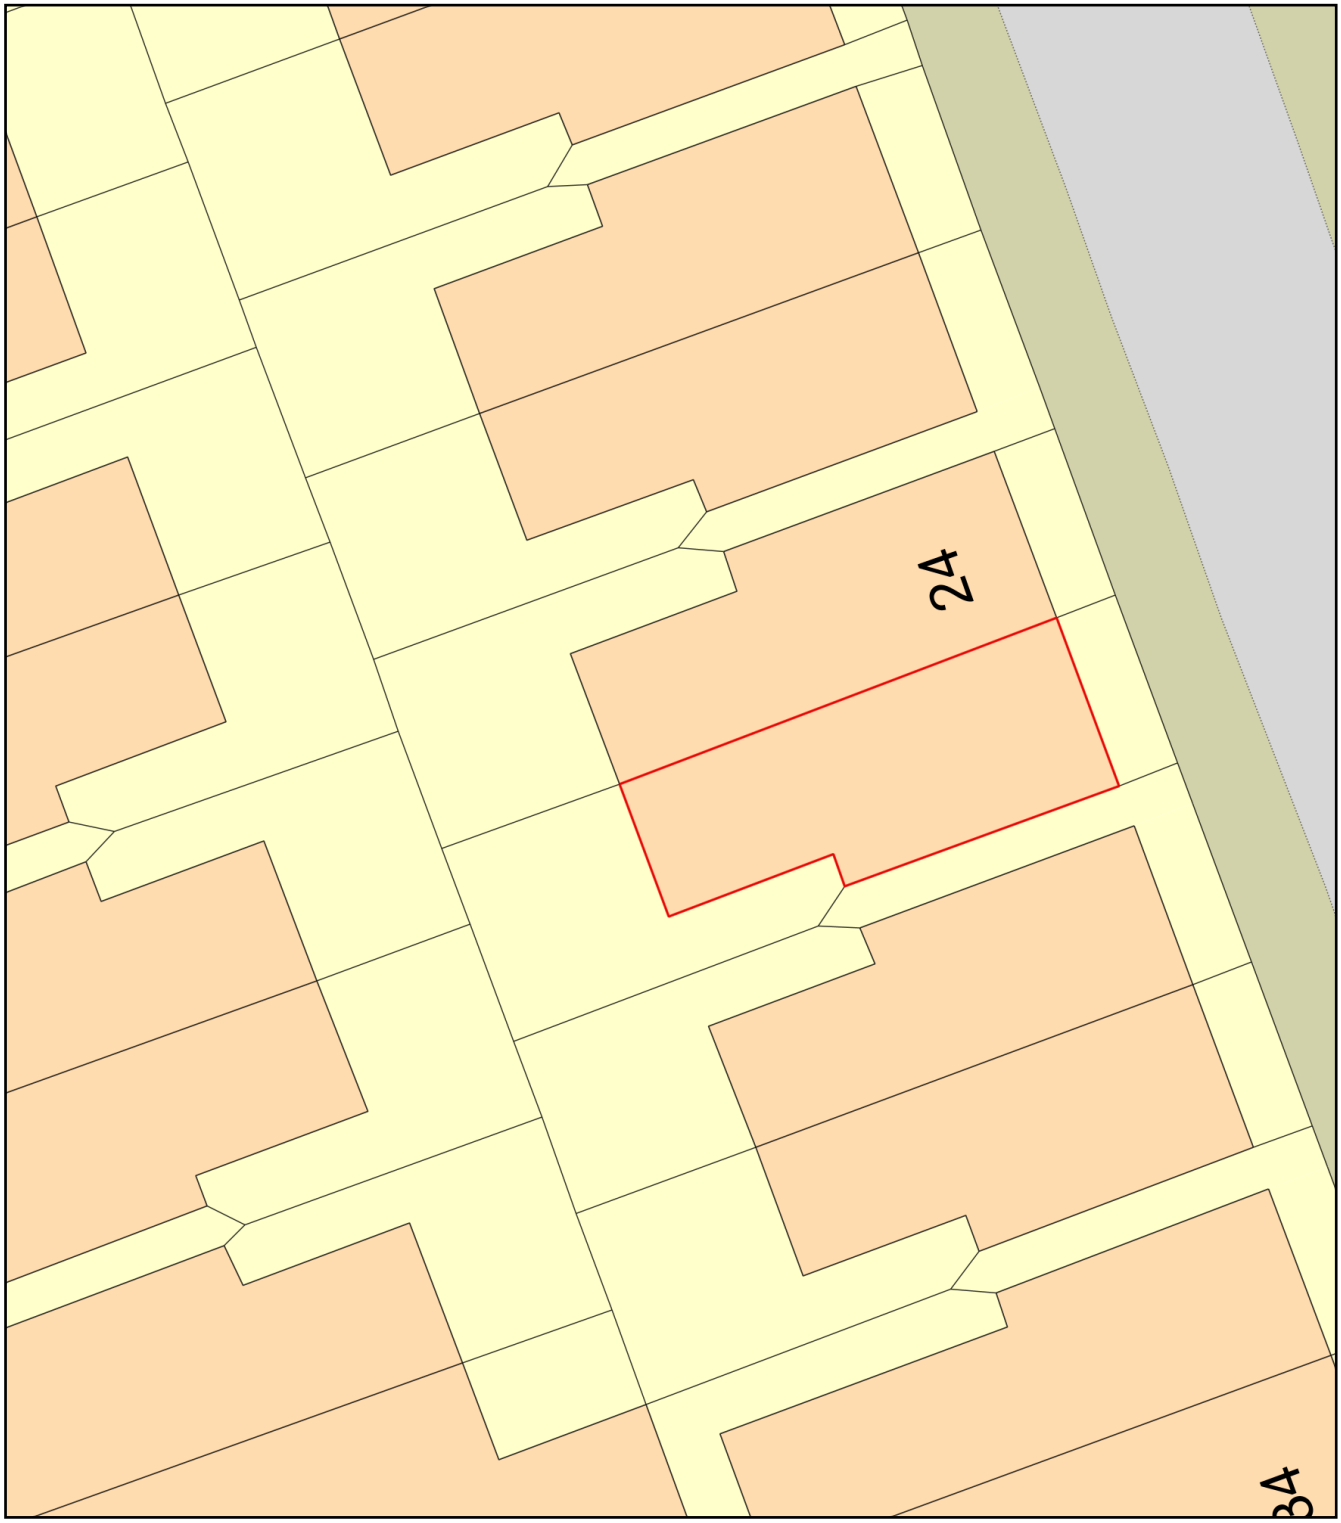

0 10
Metres

N

ReQuestaPlan

Plan Produced for: Mouhamadou Alpha BA

Date Produced: 01 Jun 2026

Plan Reference Number: TQRQM26152095651493

Scale: 1:200 @ A4

© Crown copyright and database rights 2025 OS 100042766