



C DO NOT SCALE. Use figured dimensions only. Contractor is to check all dimensions before commencement of works. This drawing is copyright. This data to be used as x-ref file only - not as live data. This drawing must only be used for the purpose for which it is supplied.

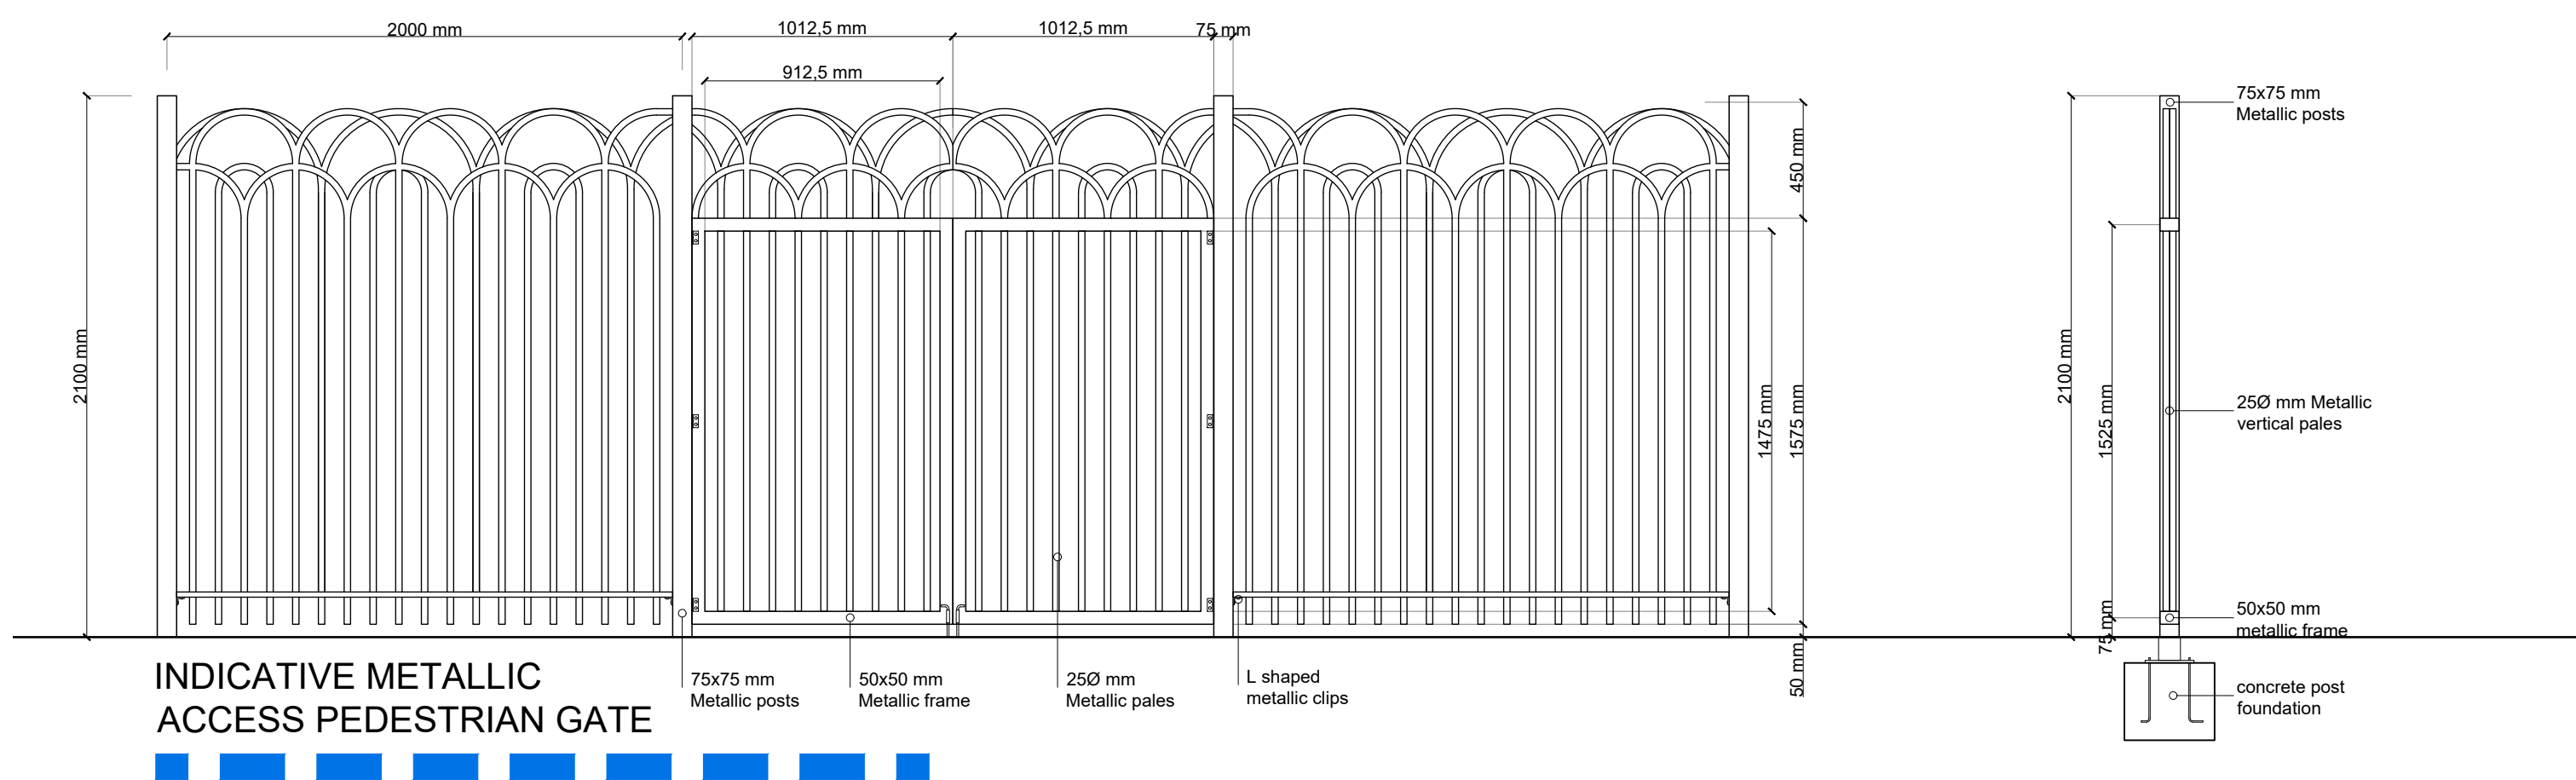
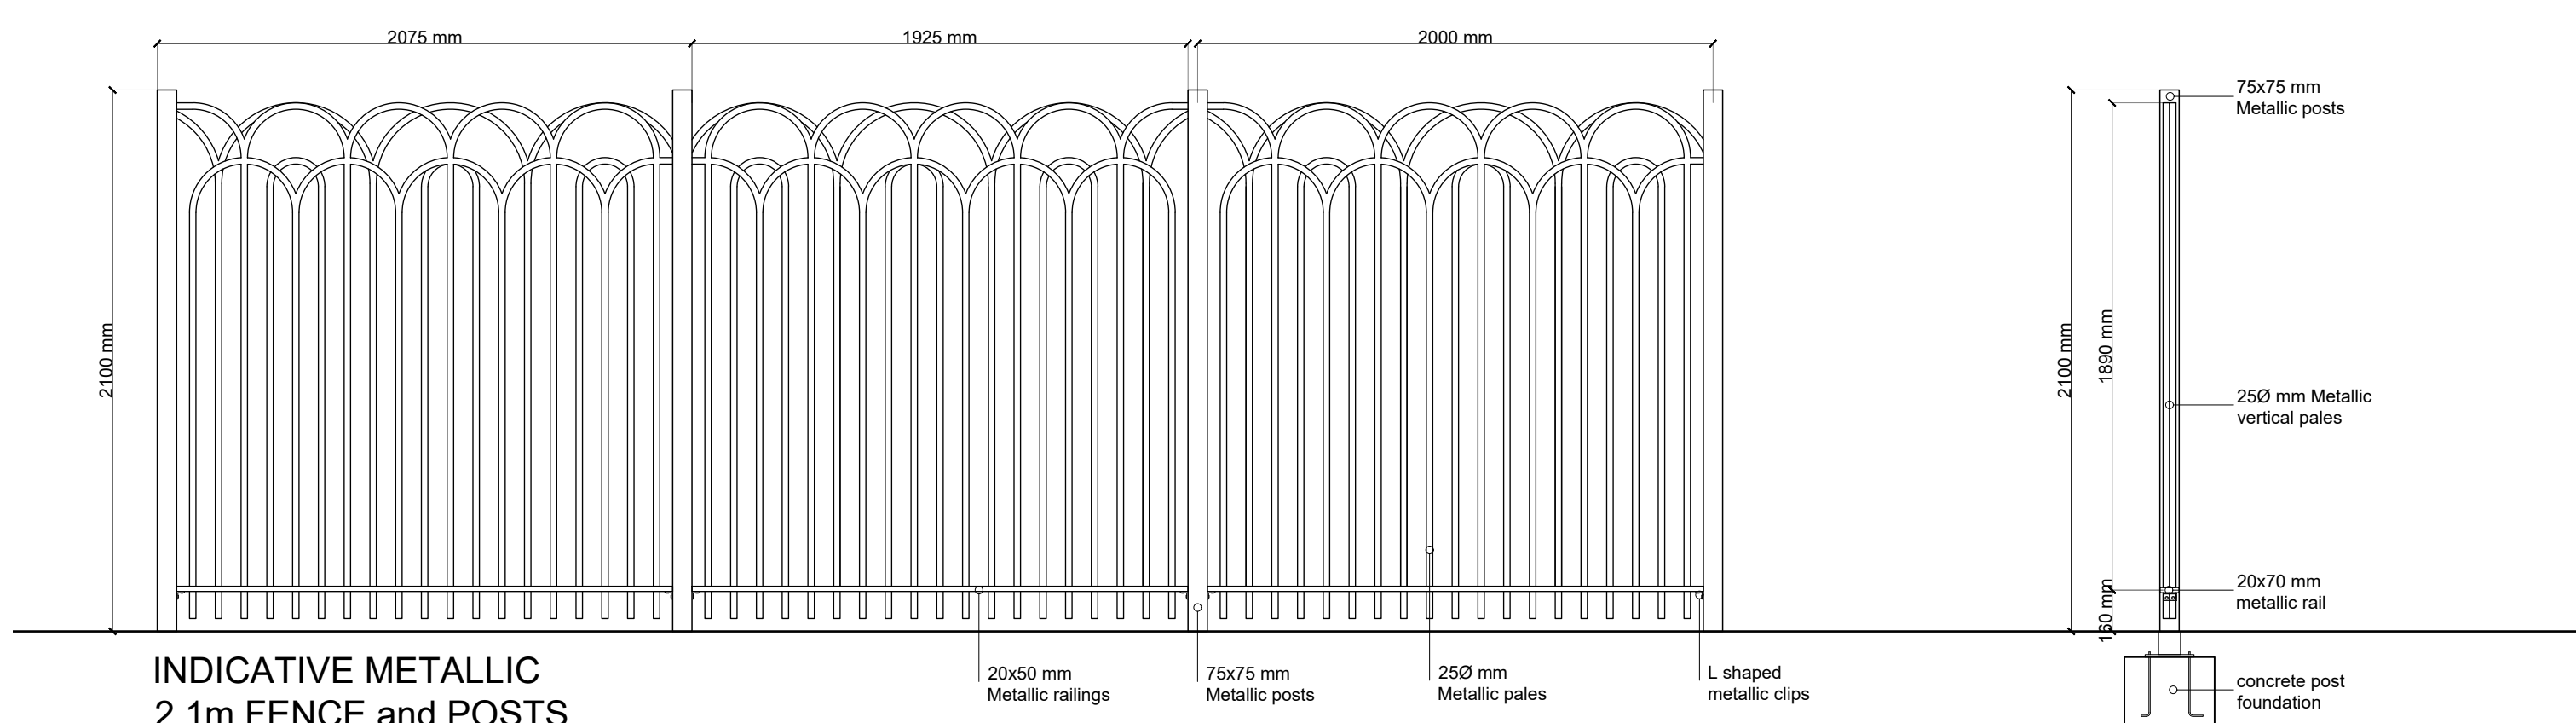
WINTERFORD ROAD

LEVENHURST ROAD

LEVENHURST DRIVE



□ □ □ □ □ □ □ □ □

[illegible]

C	23/04/2026	Lift and staircase		DR
B	26/07/2024	Size and location		DR
A	19/12/2023	Fence CIS		DR
Rev No	Date	Revision Description		Issued by

SEED 
Architects

Parsonage Chambers
3 Parsonage
Manchester
M3 2HW

● Tel: 0161 832 5750 ● E: office@seedarchitects.co.uk ●

status
Planning

job title
Sunnah Mosque, Manchester

Location	Winterford Road, Cheetham Hill, M8 9PB, Manchester
----------	---

drawing title	
Boundary treatment	

author DR	date 18/10/23
checker RH	date 18/10/23
scale 1:200 & 1:25 @A1	paper size A1

Project no. 3283	Cont. -	Seed drawing no. S10	Rev. C
---------------------	------------	-------------------------	-----------