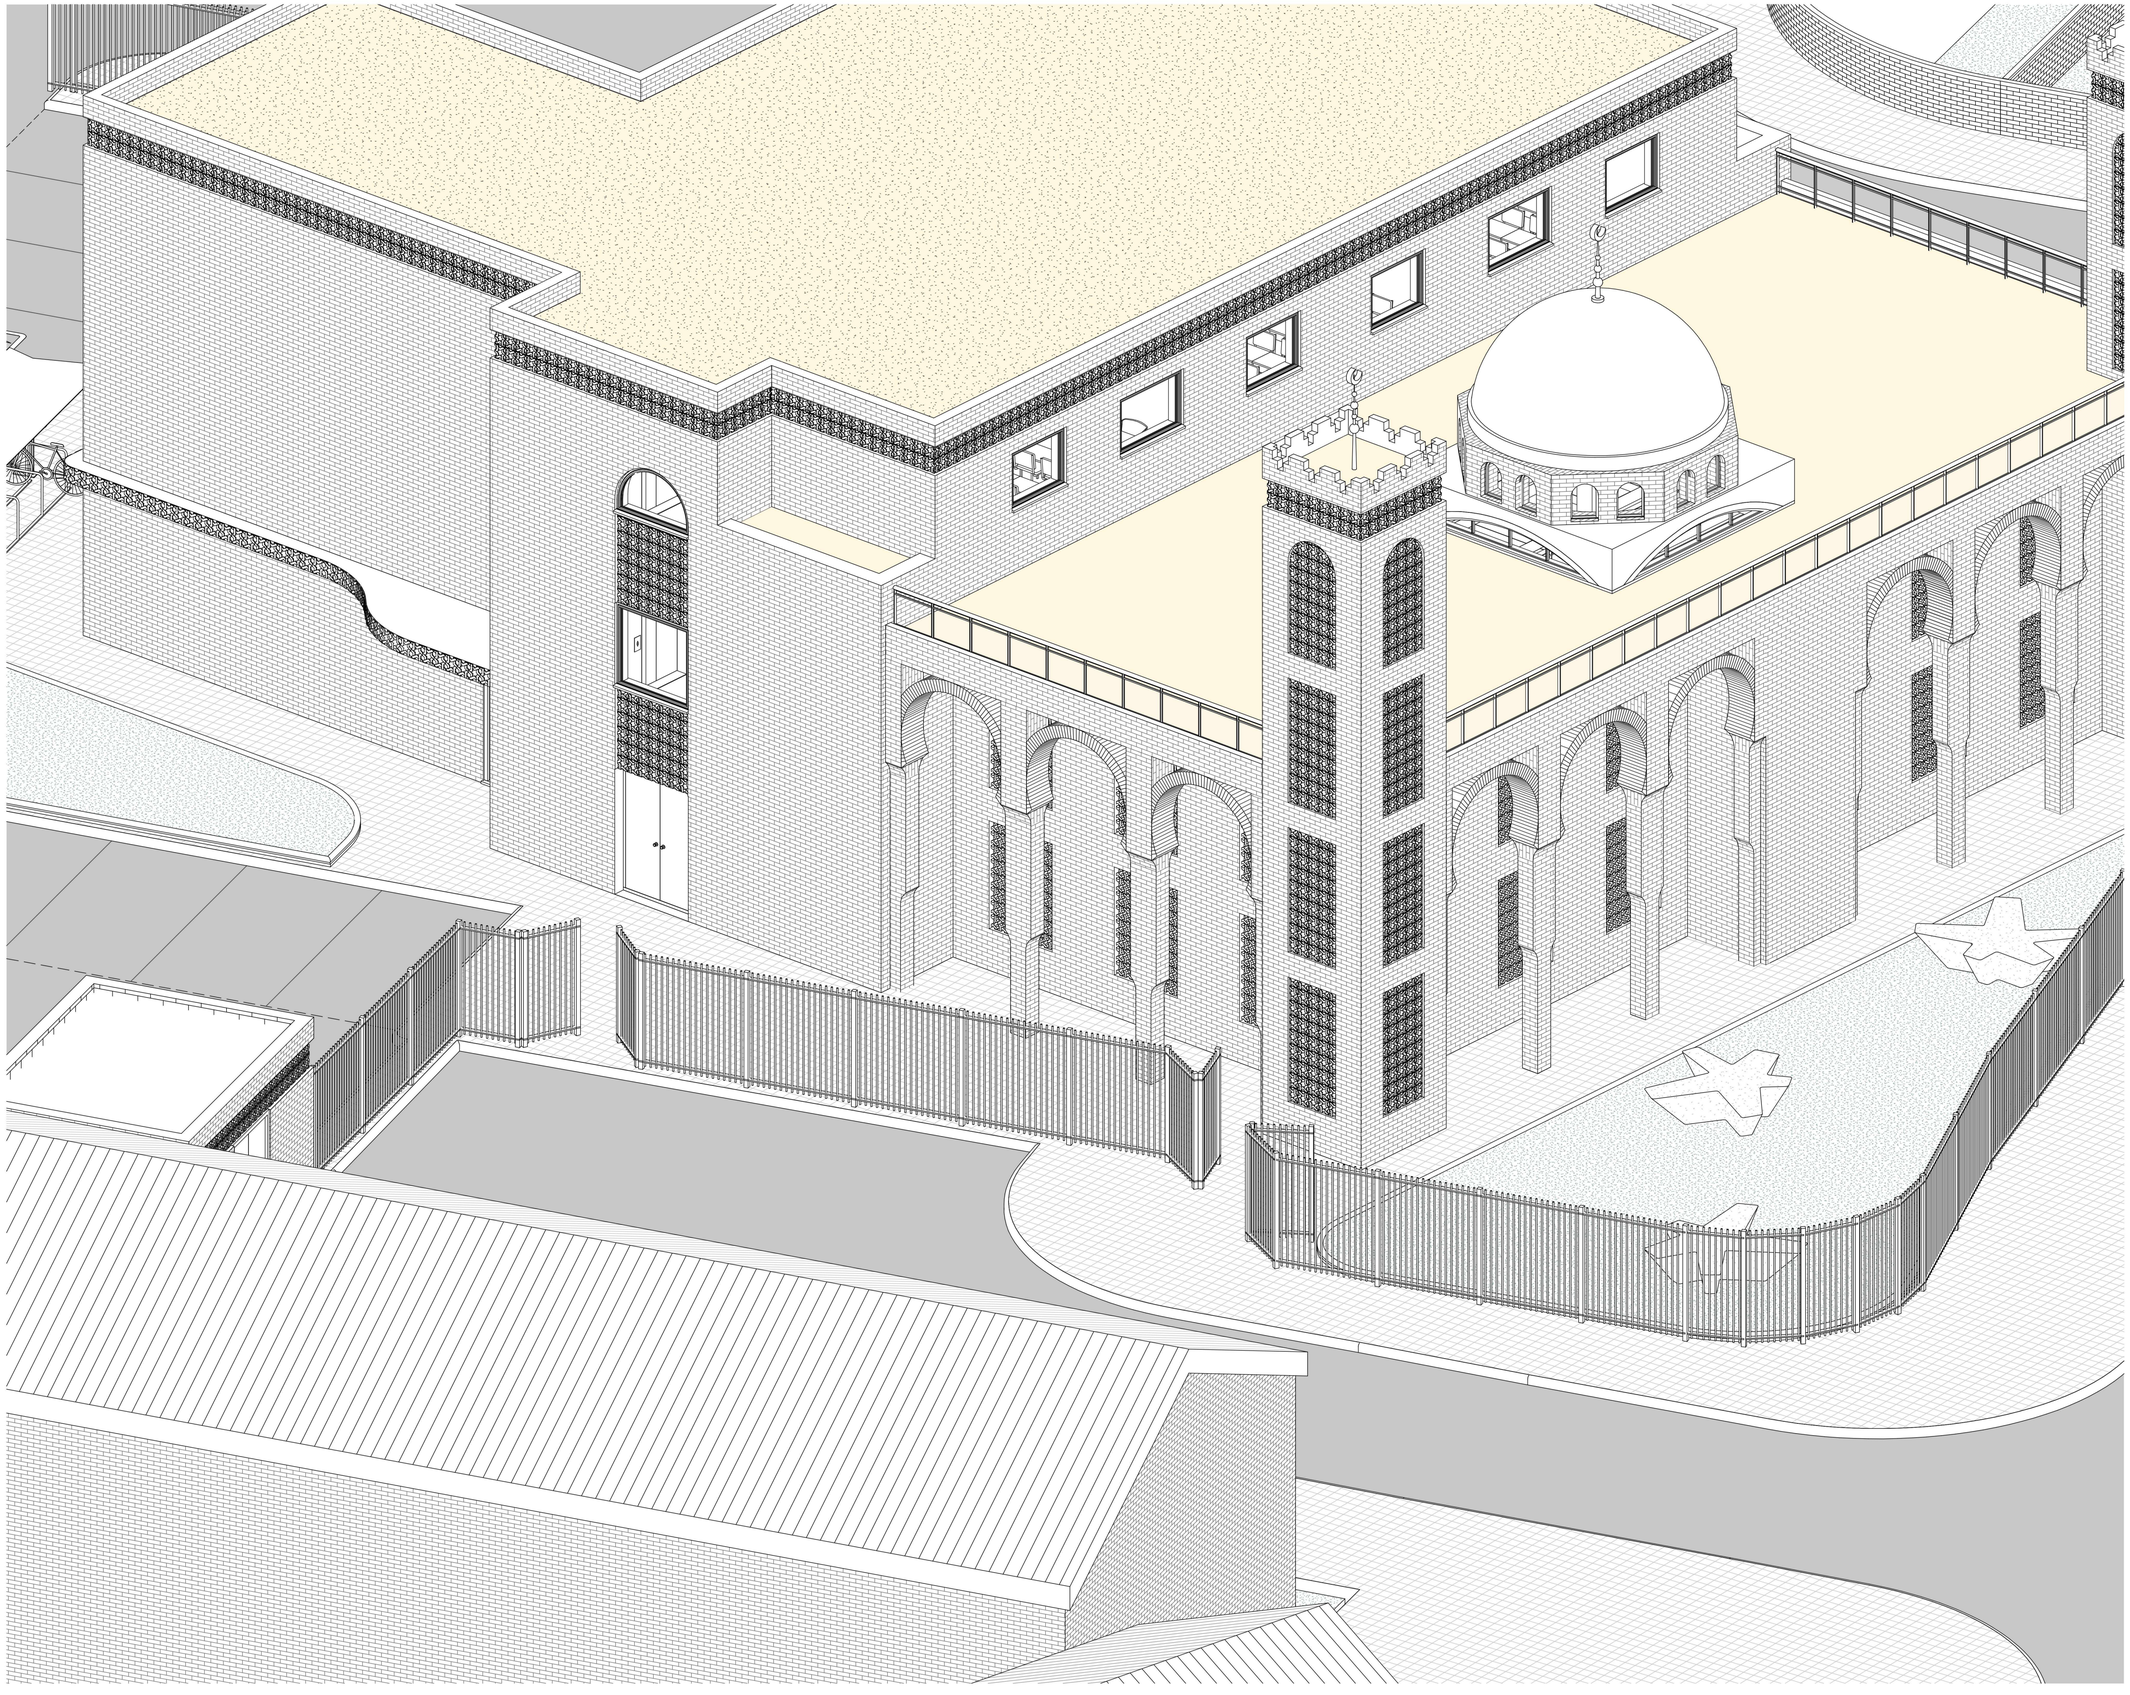

©

DO NOT SCALE. Use figured dimensions only. Contractor is to check all dimensions before commencement of works. This drawing is copyright. This data to be used as xref file only - not as live data. This drawing must only be used for the purpose for which it is supplied.

NOTES:

No	Date	Description of Revision	Drawn	Chkd	Appr
A01	23/04/2026	Lift and stairshaft	DR		

SEED Architects

Experience | Design Ethos | Passion

Parsonage Chambers, 3 Parsoange, Manchester M3 2HW - 0161 832 5750

status
Planning

job title
Al-Sunnah Mosque, Manchester

Location	Winterford Road, Cheetham Hill, M8 9PB, Manchester

drawing title
Axonometric

author	date	drawn by	date
DR	20/11/23	DR	04/08/26
checker	date	approver	date
RH	04/08/26	RH	04/08/26
scale		paper size	
		A1	

Project no.	Cont.	Seed drawing no.	Rev.
3283	-	S16	A01