


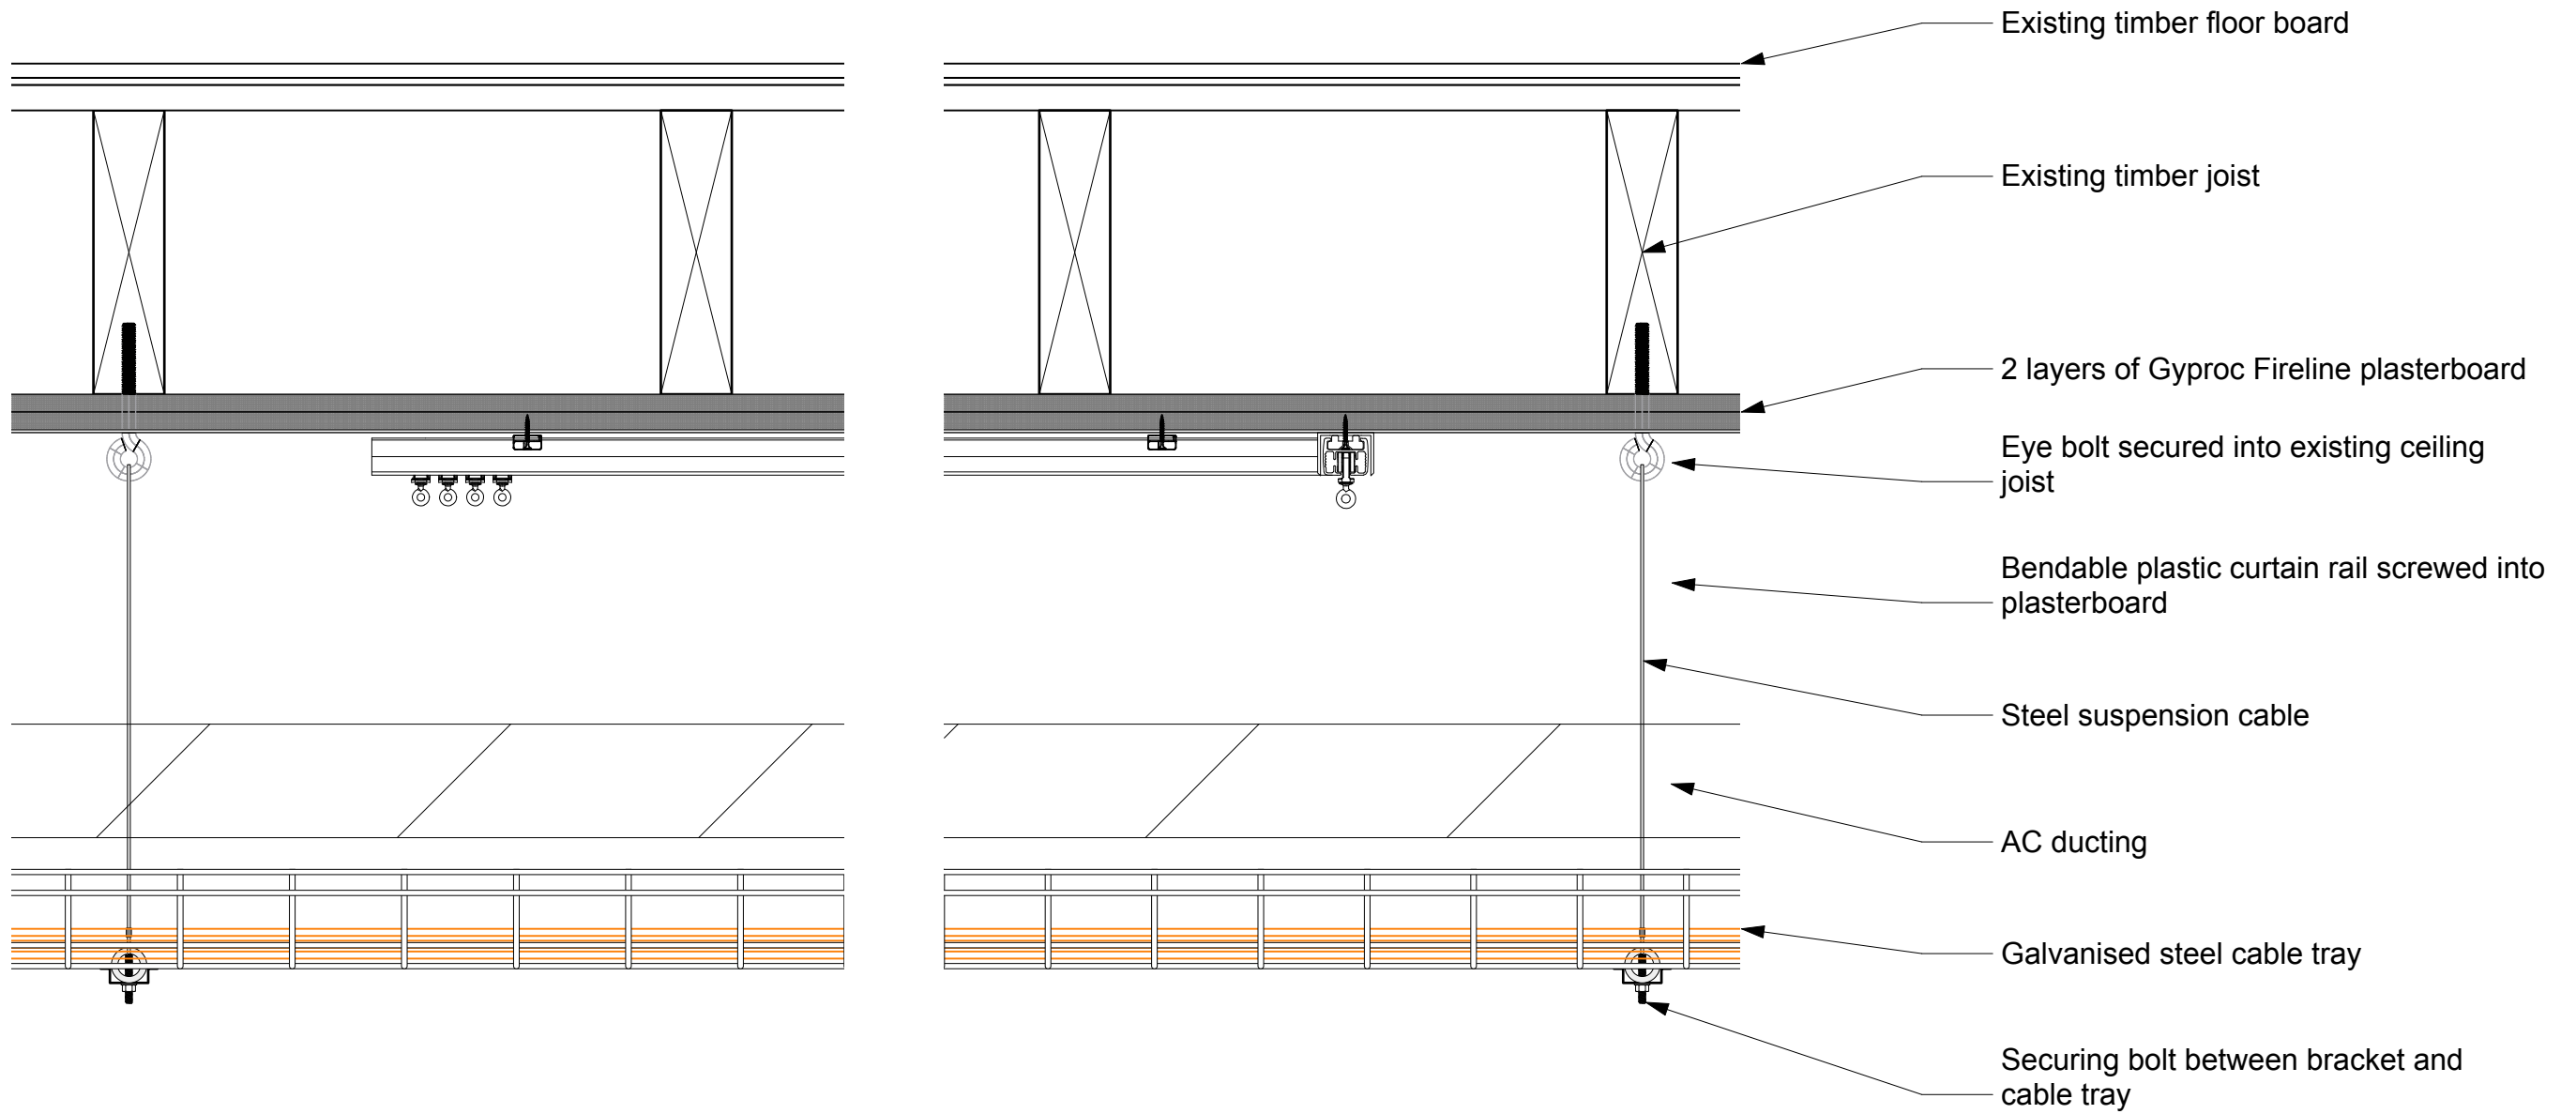

architecture:m

Moravian College,
14 Fairfield Square,
Manchester, M43 6AD.
+44 [0]161 370 6166
mail@architecturem.co.uk
www.architecturem.co.uk

Revision Notes

Project Title

Debenhams Beauty

Date Drawn By Scale @ A3
20.01.26 MDW 1:5

Drawing Title

Ceiling Fixing Details

Job Number Status Drawing Number Revision
580 • P • 411 • /