


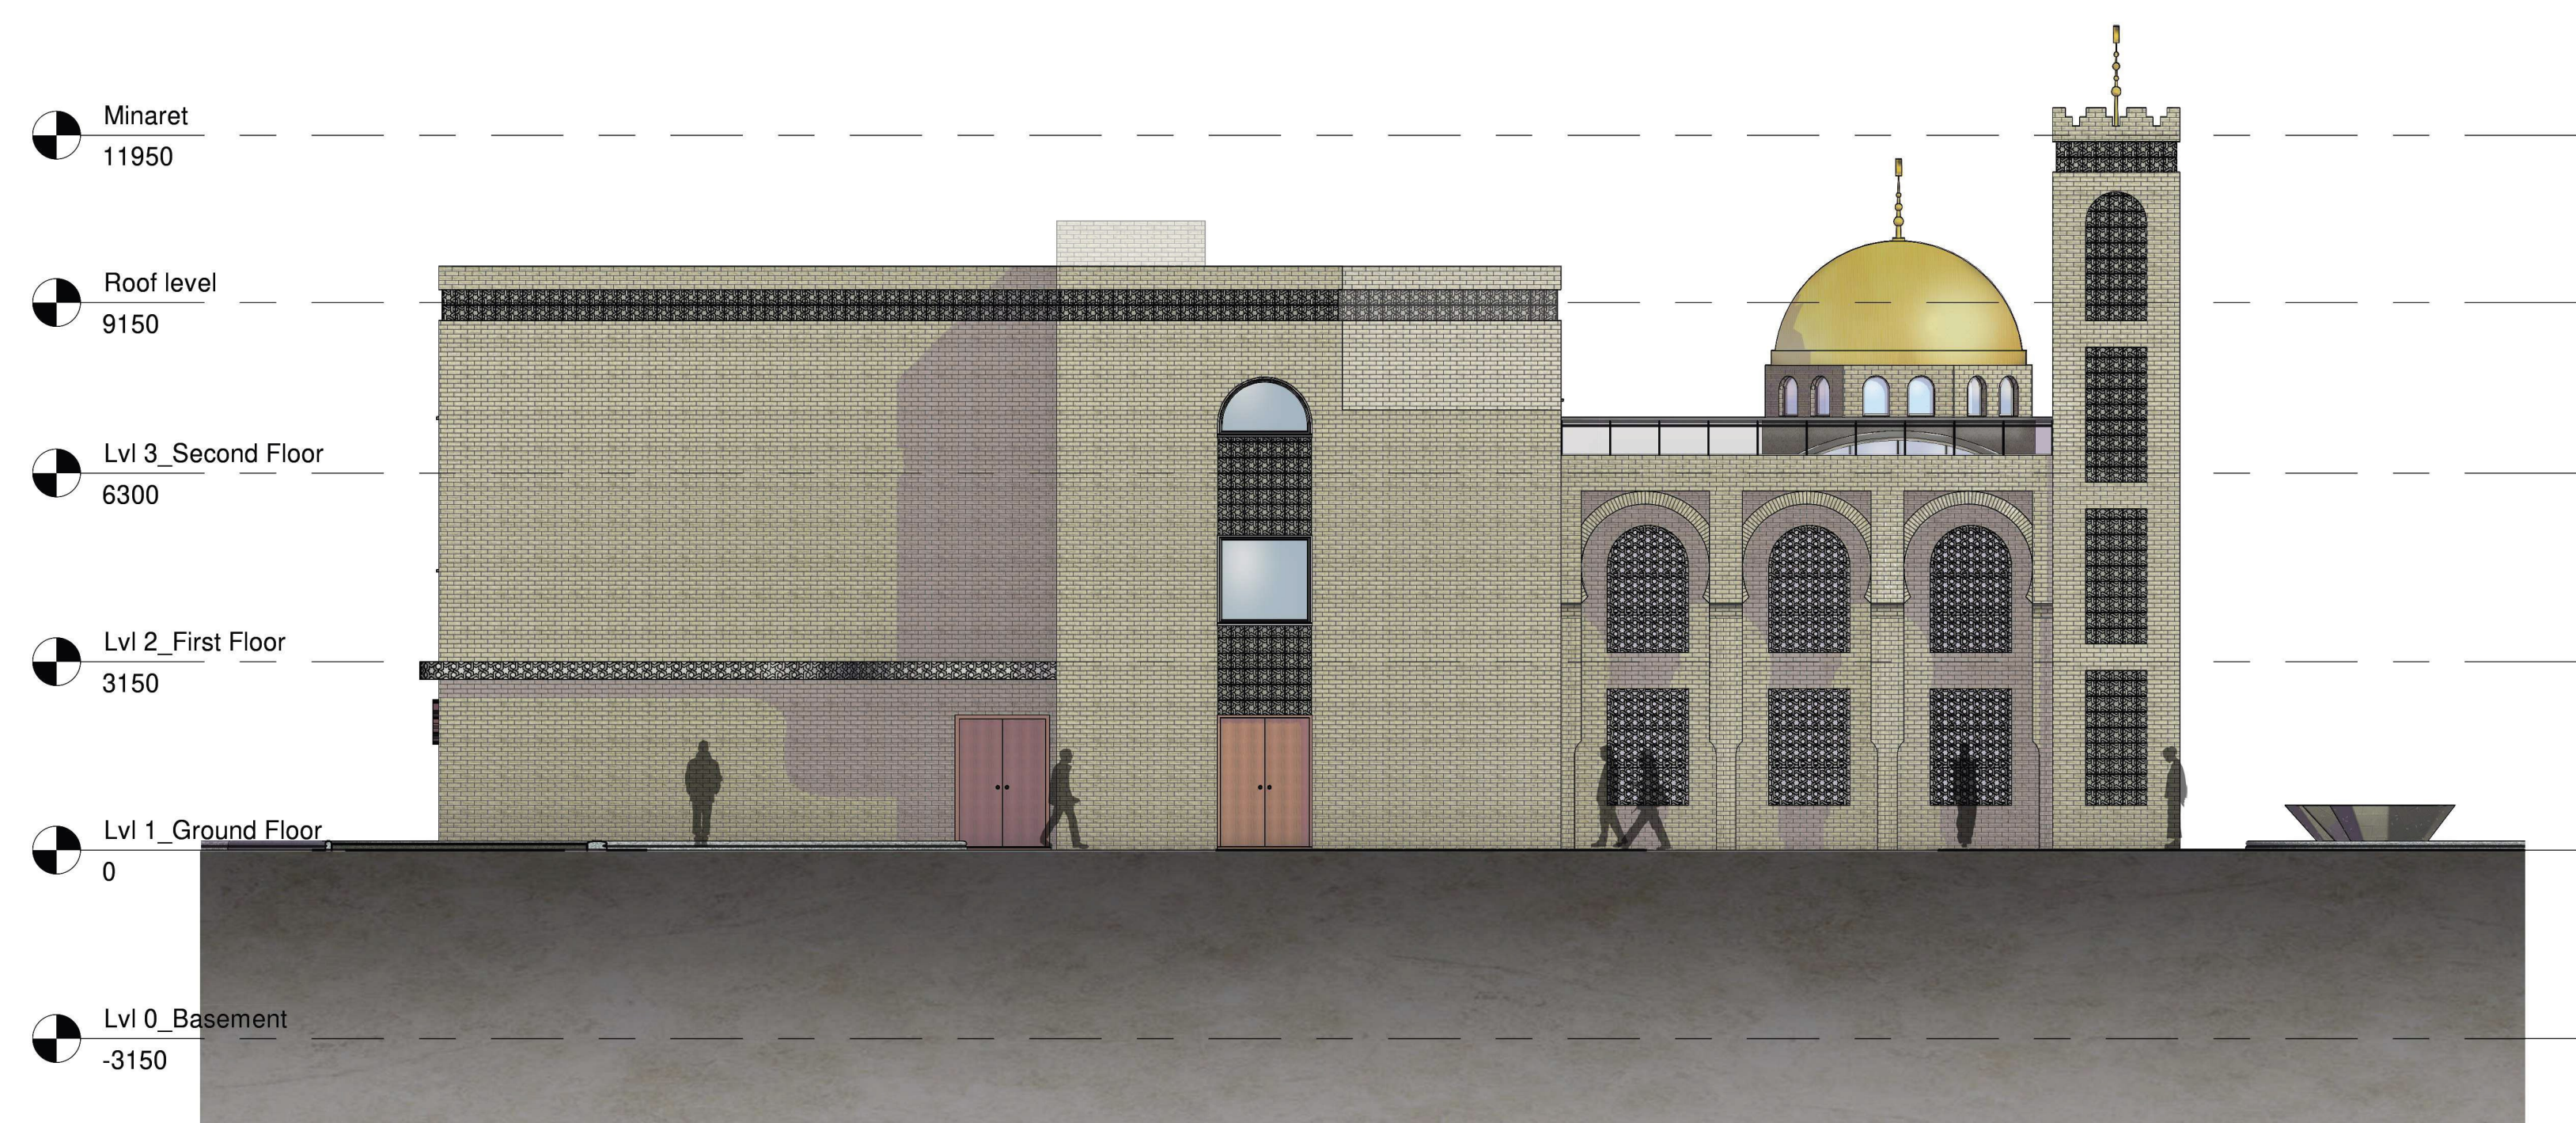

Architectural elevation drawing of the Al-Sayyidat Mosque. The drawing shows the building's facade, including a minaret on the left, a central dome, and a large arched entrance. A vertical scale on the left indicates the following levels:

- Minaret: 11950
- Roof level: 9150
- Lvl 3 Second Floor: 6300
- Lvl 2 First Floor: 3150
- Lvl 1 Ground Floor: 0
- Lvl 0 Basement: -3150

Silhouettes of people are shown at the ground level for scale. A sign on the right reads "Al-Sayyidat Mosque".

© DO NOT SCALE. Use figured dimensions only. Contractor is to check all dimensions before commencement of works. This drawing is copyright. This data to be used as x-ref file only - not as live data. This drawing must only be used for the purpose for which it is supplied.

NOTES:

D	23/04/2026	Lift and stairshaft		DR
C	26/07/2024	Size and location		DR
B	12/06/2024	Updates		DR
A01	10/04/2024	Size reduction		DR
Rev No.	Date	Revision Description		Issued by

SEED
Architects

Parsonage Chambers
3 Parsonage
Manchester
M3 2HW

● Tel: 0161 832 5750 ● E: office@seedarchitects.co.uk ●

status
Planning

job title
Al-Sunnah Mosque, Manchester

Location	Winterford Road, Cheetham Hill, M8 9PB, Manchester
----------	---

drawing title	
East and West side elevations, Section BB	

author DR	_Option B	date 20/11/23
checker RH		date 20/11/23
scale 1 : 100		paper s A1

Project no.	Cont.	Seed drawing no.	Rev.
3283	-	S04	D