


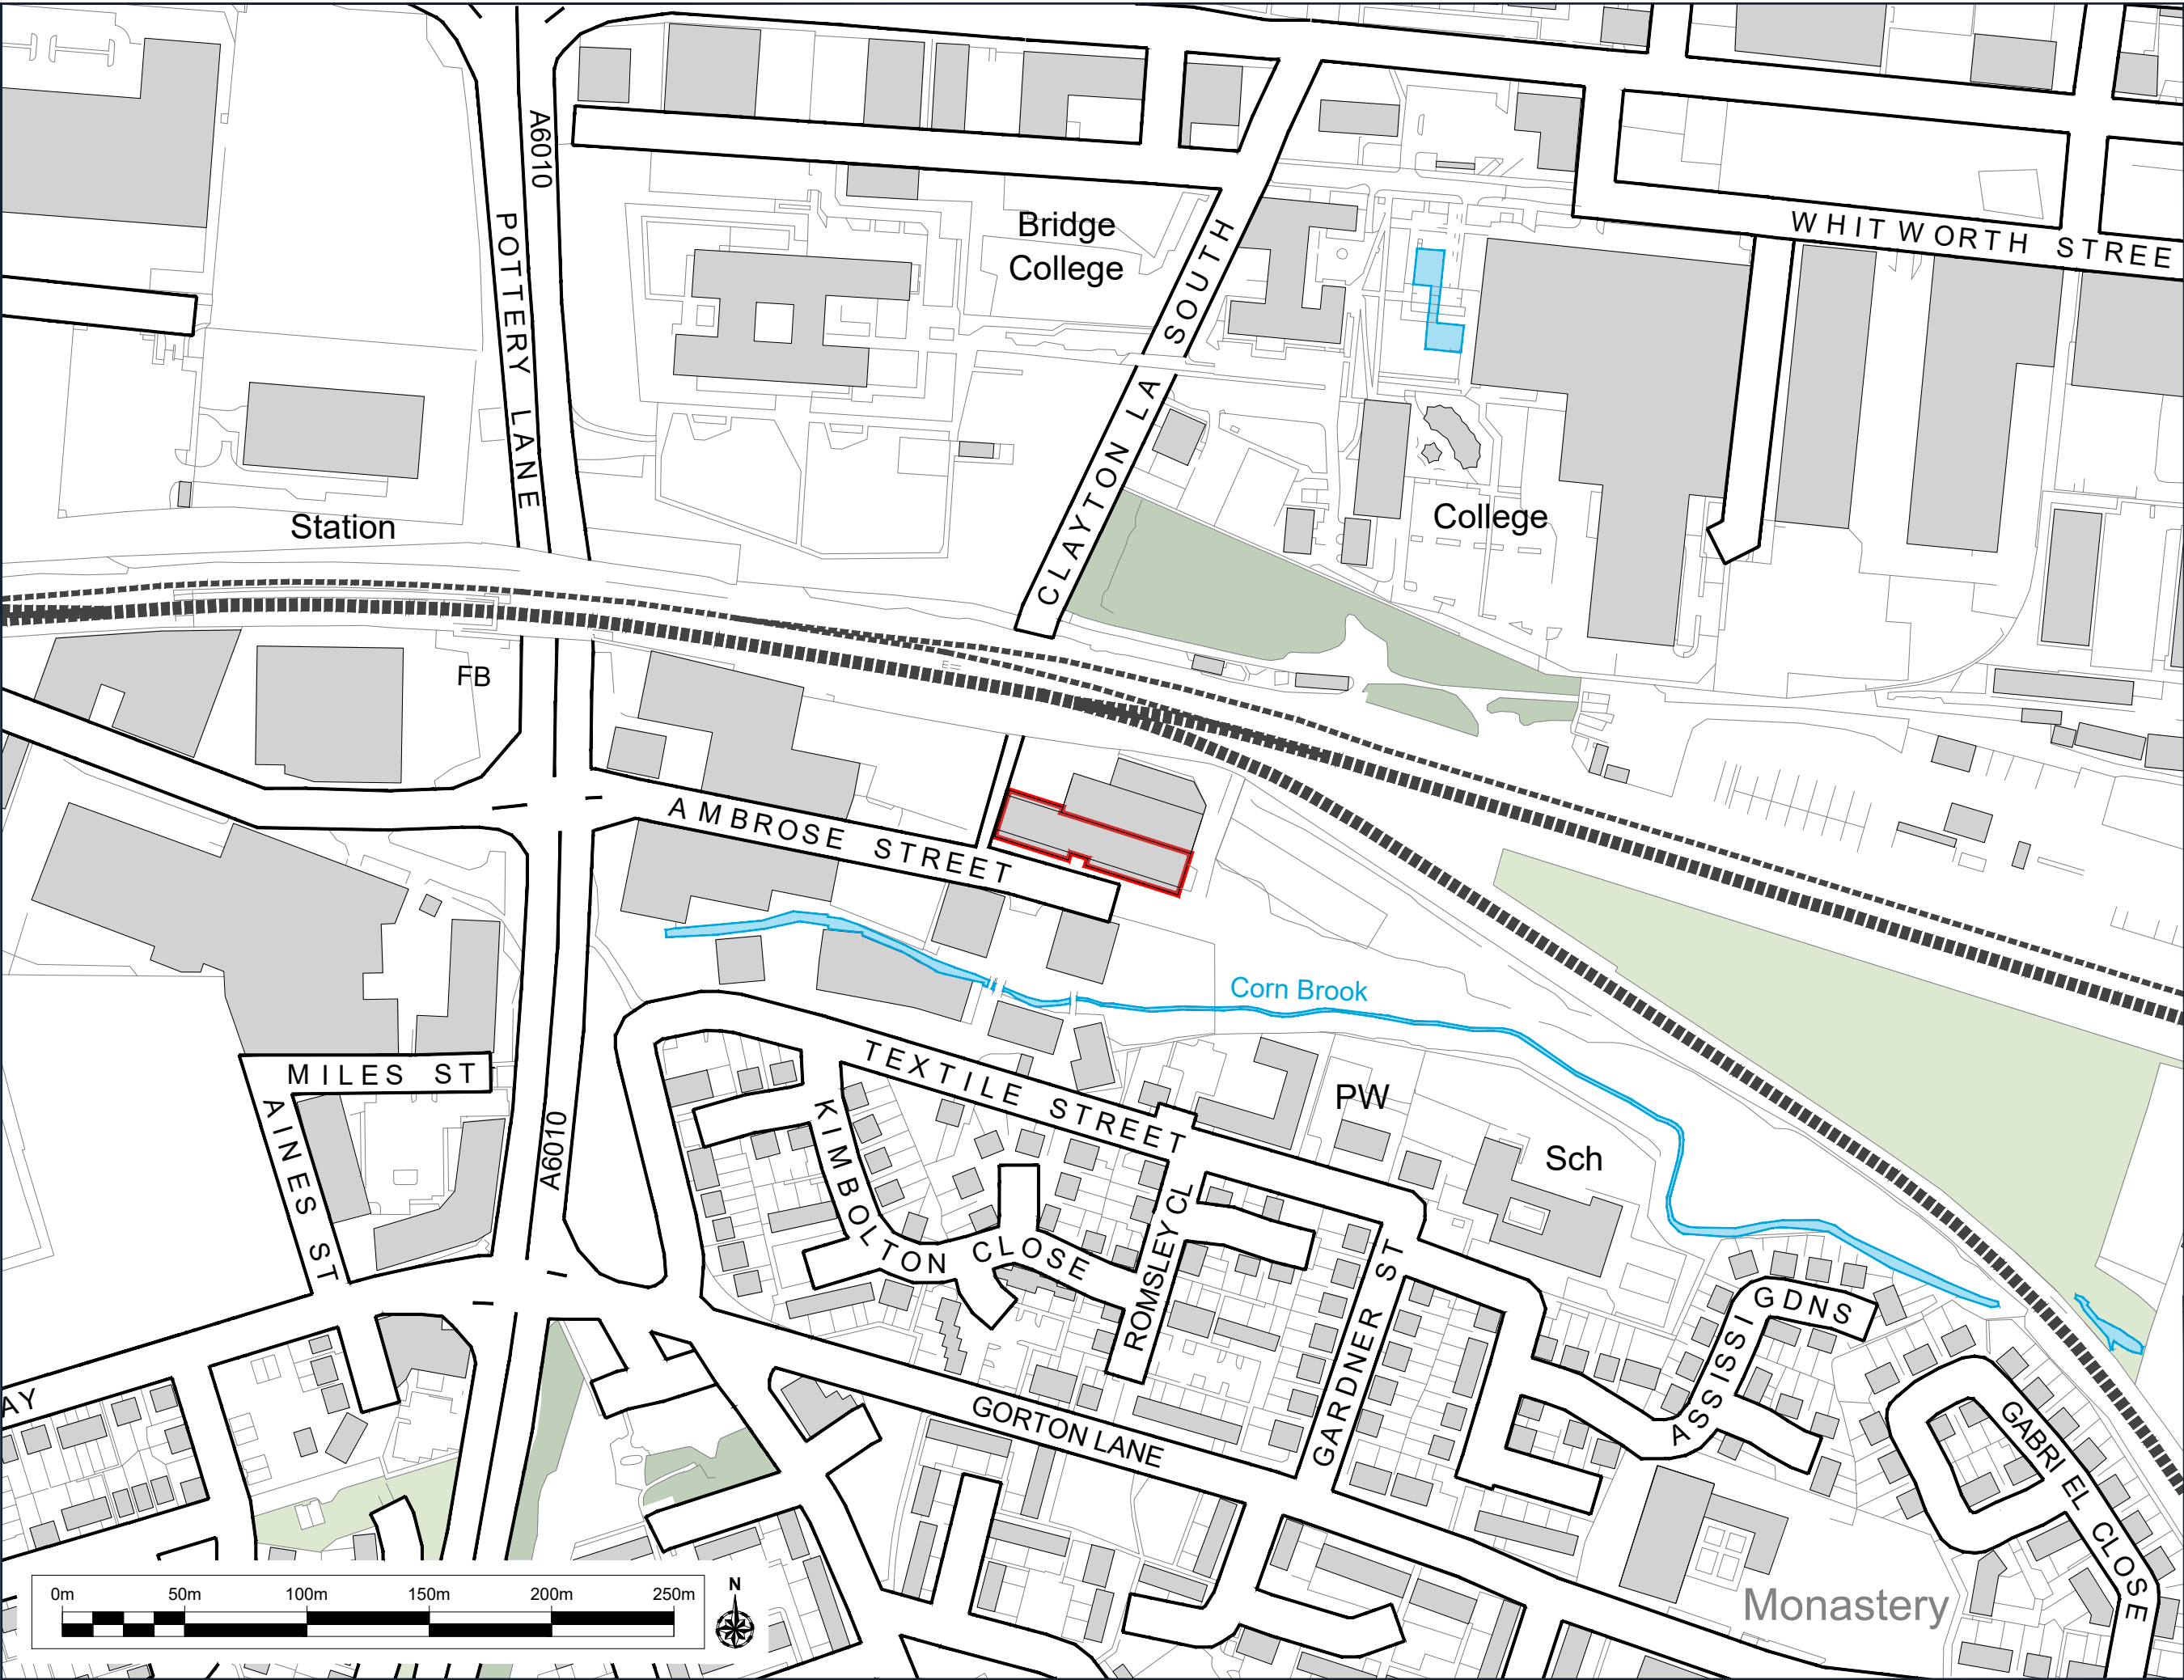

LEGEND
SITE BOUNDARY

Rev		Date		Details		Chkd	
<div>Padel Plan Ltd</div> <div>Portland House - Block D</div> <div>New Bridge Street West</div> <div>Newcastle upon Tyne</div> <div>NE1 8AL</div> <div>Tel: 01910548 0570</div> <div>Web: www.padelplan.co.uk</div>						<div> Padel Plan</div>	
Date		Scale		Drawn by		Checked by	
20/03/2026		1:2500 @ A3		GTB		ST	
Approved by		ST					
Drawing Status							
WORKING DRAWING							
Project Title							
AMBROSE STREET							
MANCHESTER							
M12 5PG							
Drawing Title							
SITE LOCATION PLAN							
Drawing Number						Rev	
PP/AMB/001						-	