SOLAS

SOLASATEON SOLAS SHOP


Client:
KILTANE



2577mm


300mm

KILTANE

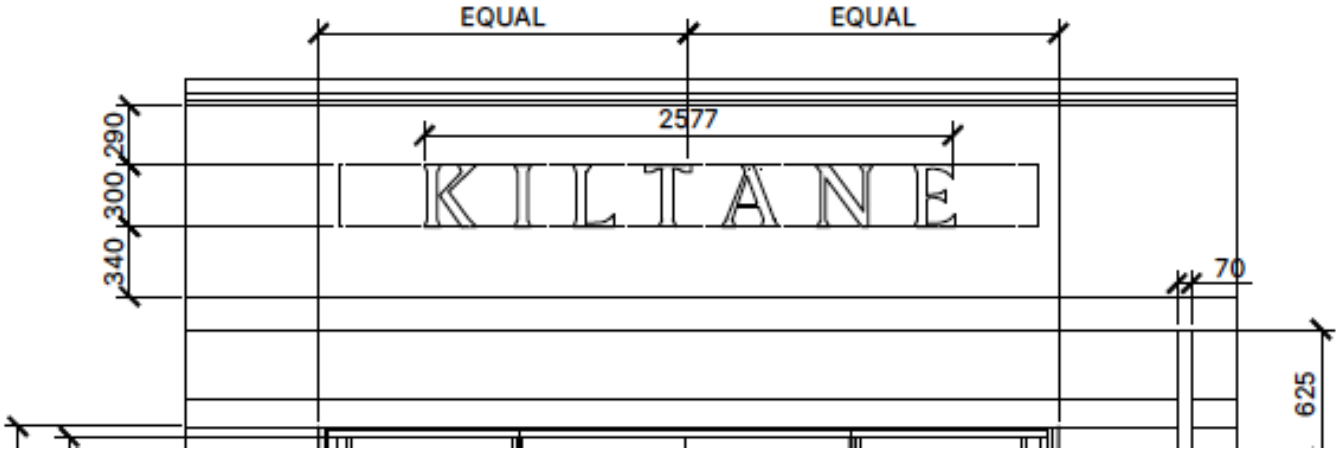



EXAMPLE

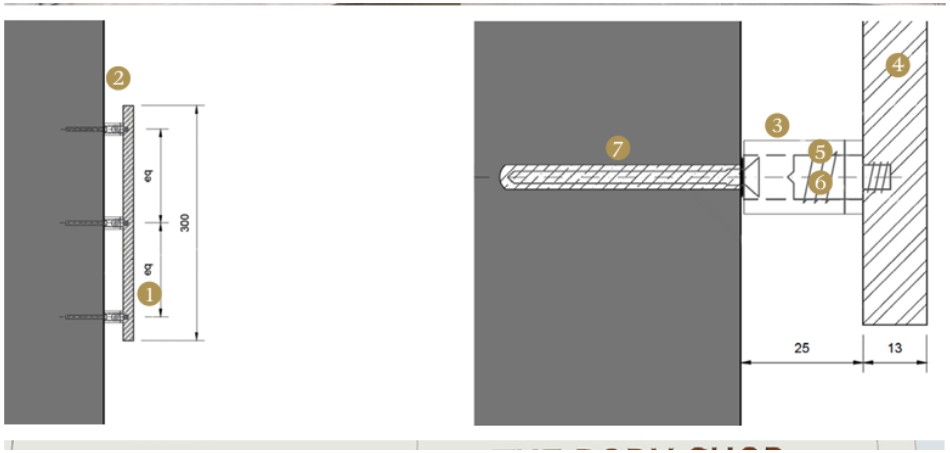

Specifications:

KILTANE Exterior non illuminated lettering

300mm high bronze lettering

Cover spacer to be aluminium anodised bronze

13mm thick aluminium anodised bronze lettering Female locator

3-4mm screw fixing into existing masonry wall

SOLAS

Unit 21
Stewartfield
Edinburgh
EH6 5RQ

0131 210 0230

hello@solassigns
.co.uk

Client: KILTANE

Title: Proposed Signage

Drawn: Date: MAY' 26

Scale: Varies


Drawing No. 0000 - 01 Version1.


This document is the property of Solas Creations LTD Copyright is reserved by them and the drawing is issued on condition that it is not copied, reproduced or retained by, nor disclosed to any unauthorised person, either wholly or in part without the written consent of Solas Creations LTD


Unless otherwise stated, drawings are for general arrangement only.
DO NOT SCALE FROM DRAWINGS. Dimensions are to be checked on site by the contractor and any discrepancies are to be reported in writing prior to commencement of work.


Drawings are completed under client instruction and therefore submitted on the condition that the responsibility of compliance to all relevant authority and legal requirements, and of obtaining required approval remains with the client

ALL SIGNAGE IS THE PROPERTY OF SOLAS CREATION LIMITED UNTIL FULL BALANCE IS SETTLED
RETURNS + REFUNDS - Please see T&C's on website.

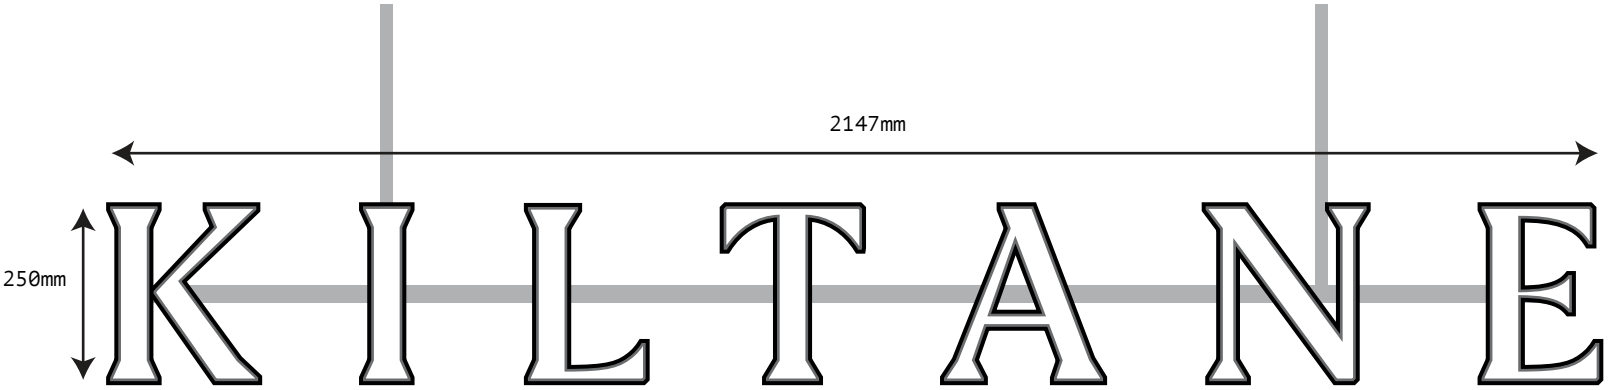

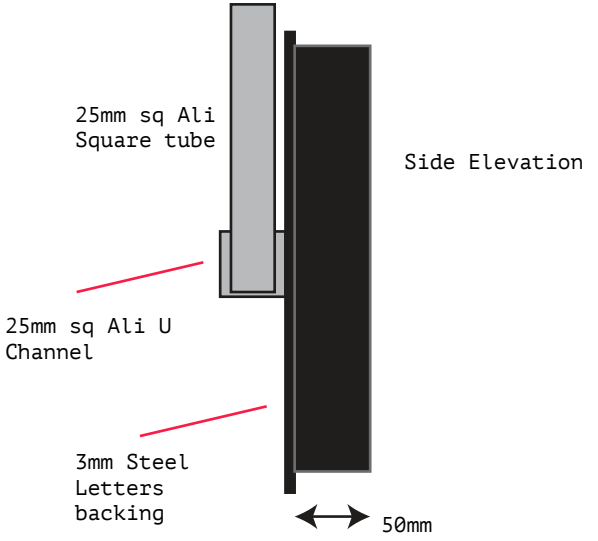

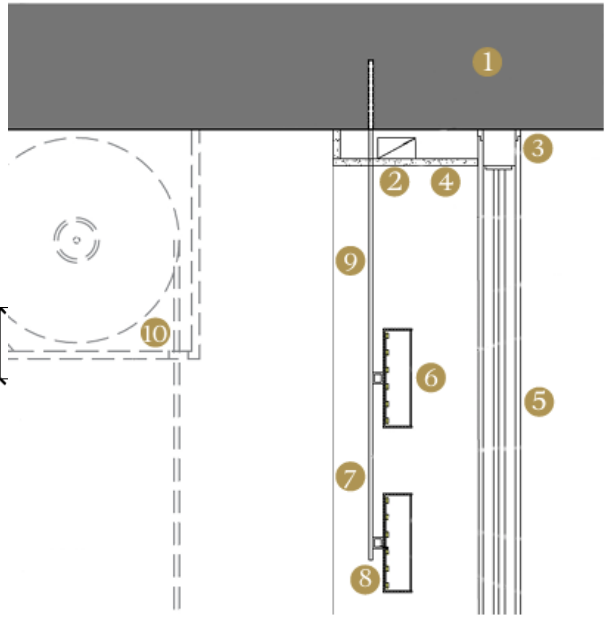

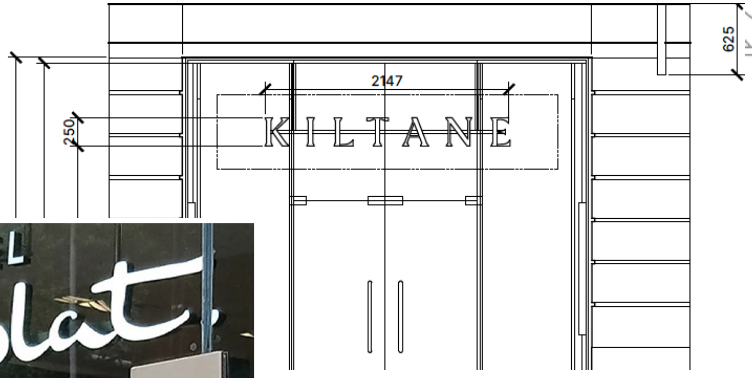



Specifications:

Internally illuminated aluminium anodised silver letters with white semi transparent perspex to front face.

12v cable containment in hallow square.

Letters fixed back to horizontal rods

3mm Steel Painted letters mounted to metal horizontal rail

5cm 3D metal Face illuminated lettering - 2800k LED illuminated. White opal perspex face.

240v supply required

Side returns painted RAL 7022

Approx 670 cd/m²

SOLAS

Unit 21
Stewartfield
Edinburgh
EH6 5RQ

0131 210 0230

hello@solassigns
.co.uk

Client: KILTANE

Title: Proposed Signage

Drawn: Date: MAY' 26

Scale: Varies


Drawing No. 0000 - 02 Version1.

This document is the property of Solas Creations LTD Copyright is reserved by them and the drawing is issued on condition that it is not copied, reproduced or retained by, nor disclosed to any unauthorised person, either wholly or in part without the written consent of Solas Creations LTD

Unless otherwise stated, drawings are for general arrangement only.
DO NOT SCALE FROM DRAWINGS. Dimensions are to be checked on site by the contractor and any discrepancies are to be reported in writing prior to commencement of work.

Drawings are completed under client instruction and therefore submitted on the condition that the responsibility of compliance to all relevant authority and legal requirements, and of obtaining required approval remains with the client

ALL SIGNAGE IS THE PROPERTY OF SOLAS CREATION LIMITED UNTIL FULL BALANCE IS SETTLED
RETURNS + REFUNDS - Please see T&C's on website.

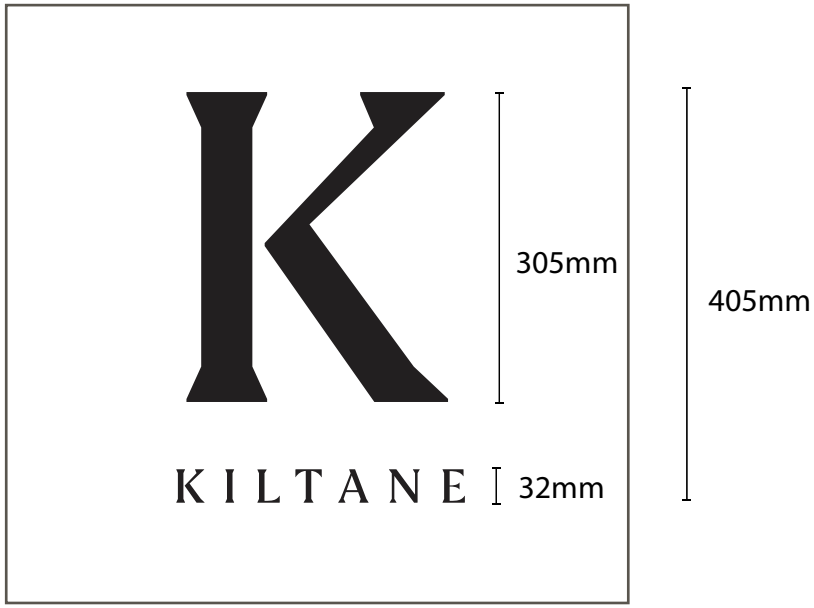



5mm Opal Perspex Replacement


RGB, 130, 97, 64 matt Cut graphics

One on each side of existing projecting sign face.

Use existing illumination.

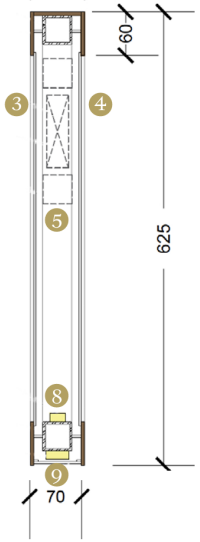

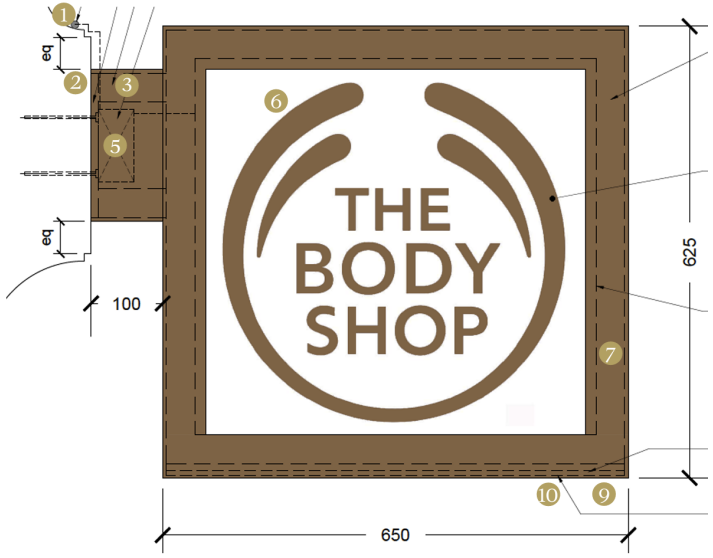

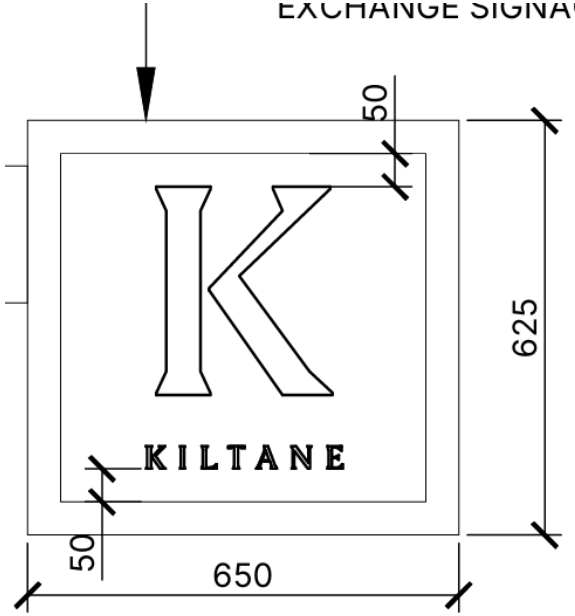

TIMBER WRAP TO ENTE

SOLAS

Unit 21
Stewartfield
Edinburgh
EH6 5RQ

0131 210 0230

hello@solassigns
.co.uk

Client: KILTANE

Title: Proposed Signage

Drawn: Date: MAY' 26

Scale: Varies


Drawing No. 0000 - 03 Version1.

ALL SIGNAGE IS THE PROPERTY OF SOLAS CREATION LIMITED UNTIL FULL BALANCE IS SETTLED
RETURNS + REFUNDS - Please see T&C's on website.

150mm

KILTANE

Side Elevation

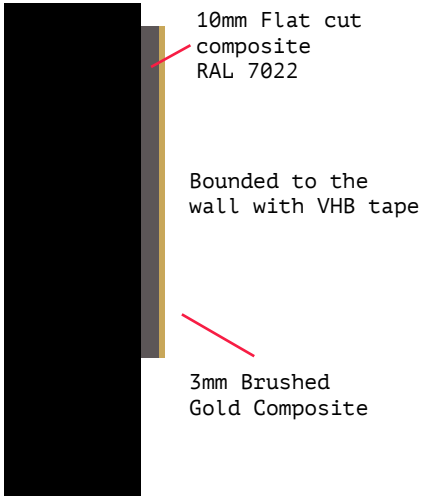



Kiltane Interior logo

10mm Cut composite painted RAL 7022

3mm Gold brushed composite bounded to face

VHB taped to wall

SOLAS

Unit 21
Stewartfield
Edinburgh
EH6 5RQ

0131 210 0230

hello@solassigns
.co.uk

Client: KITLANE

Title: Proposed Signage

Drawn: Date: MAY' 26

Scale: Varies

Drawing No. 0000 - 04 Version1.

ALL SIGNAGE IS THE PROPERTY OF SOLAS CREATION LIMITED UNTIL FULL BALANCE IS SETTLED
RETURNS + REFUNDS - Please see T&C's on website.



WE LOOK FORWARD TO WORKING WITH YOU.

Emery Boardman
Founder & Director

0131 210 0230
hello@solassigns.co.uk