
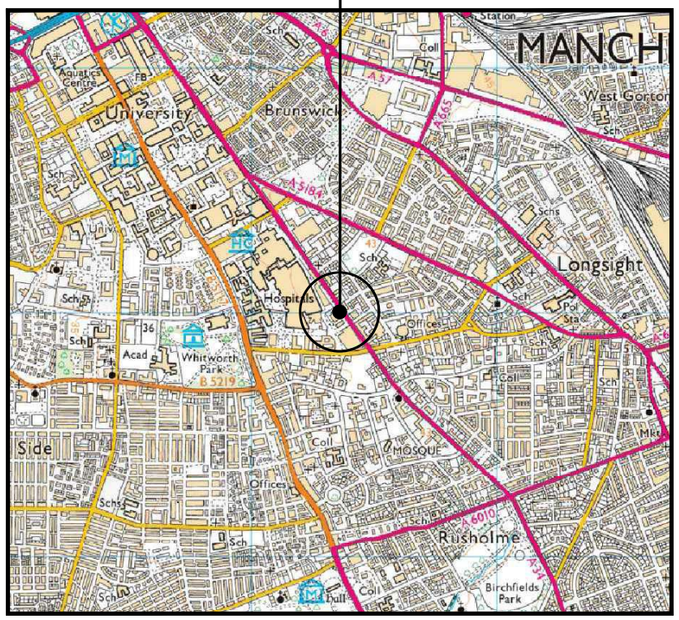


SITE LOCATION
(Scale 1:25000)

0 500m 1km 1.5km

1:25k

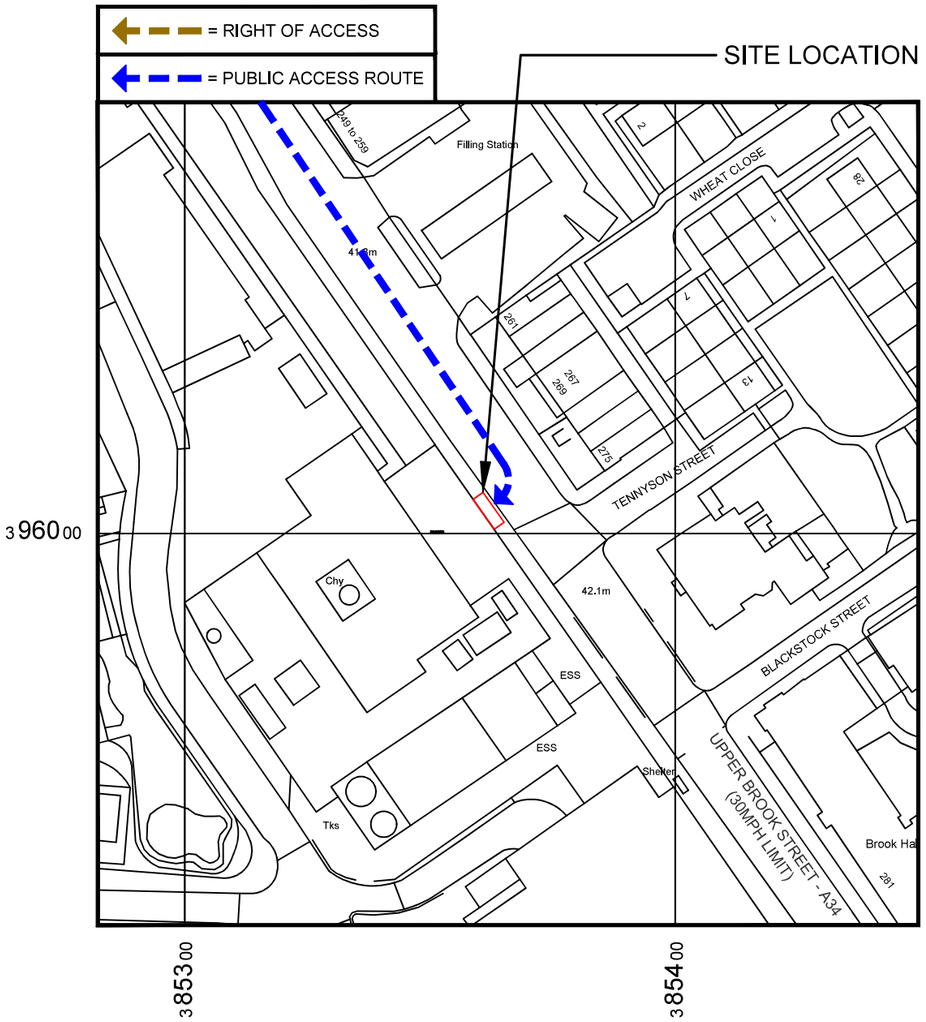

SITE LOCATION
(Scale 1:1250)

0 25m 50m 75m

1:1250

DIRECTIONS TO SITE:

HEAD EAST ON M602, CONTINUE ONTO REGENT ROAD/A57, USE THE RIGHT 2 LANES TO TURN SLIGHTLY RIGHT ONTO RING ROAD/A57, KEEP RIGHT TO CONTINUE ON RING ROAD/A57(M), FOLLOW SIGNS FOR M'CR, TAKE THE A34 EXIT TOWARD WILMSLOW / UNIVERSITIES. TURN LEFT ONTO SACKVILLE STREET, TURN LEFT ONTO BROOK STREET/A34, CONTINUE TO FOLLOW A34, DESTINATION WILL BE ON THE RIGHT



SITE PHOTOGRAPH

what3words:

///flap.split.rider

Jet Infrastructure

Project: JET159		Site Address: 275 UPPER BROOK STREET MANCHESTER M13 0HR	
Sharer 1 Ref: 104280	Sharer 2 Ref: -		
Cell Name: UPPER BROOK STREET		National Grid Ref: E: 385358 N: 396014	

JET network solutions

ALL DIMENSIONS ARE IN mm UNLESS NOTED OTHERWISE

Rev	Modification	By	Ch	Date
A	Issued for Approval	RM	JE	20.05.26

Drawing Title: SITE LOCATION MAPS		Purpose of Issue: PLANNING	
Drawing No.: 100	Drawing Revision: A	Date of Issue: 20.05.26	Pack Revision: A
Drawn By: RM	Drawn On: 20.05.26	Principal Designer: JET NETWORK SOLUTIONS	
Checked By: JE	Checked On: 20.05.26	Designer: JE	Surveyed By: CMcG

Virgin media O2