

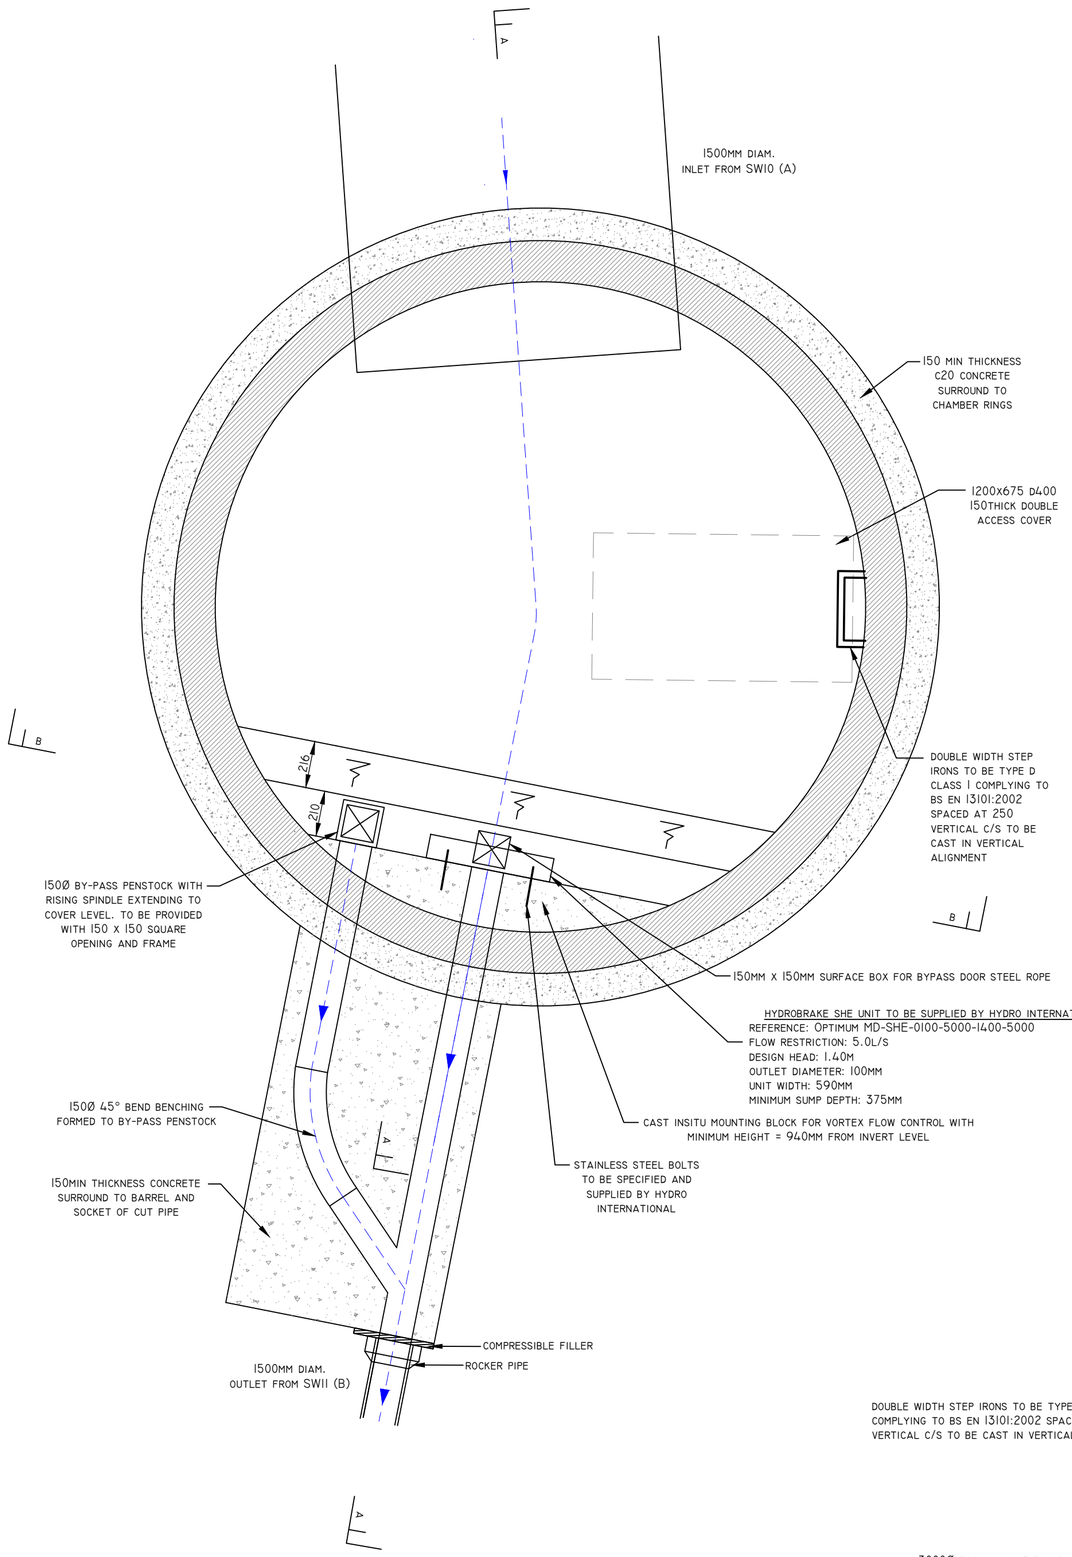


MANHOLE SW11 (HYDROBRAKE)
1:20 @ A1
1:40 @ A3

MANHOLE	SW11
MANHOLE TYPE	MANHOLE TYPE 5
MANHOLE DIAMETER	3000
COVER LEVEL	45.919
INVERT LEVEL	41.780
DEPTH TO SOFFIT	2.639
DEPTH TO CUT-OUT RECESS	N/A
COVER SIZE	1200x675
COVER DEPTH	150MM
COVER SPEC	D400
LADDER OR DOUBLE STEPS?	DOUBLE STEP
SAFETY CHAIN	N/A
SAFETY RAILS	N/A
INVERT ACCESS STEPS	N/A
HOLE SIZE IN COVER SLAB	1200x675 E.O.

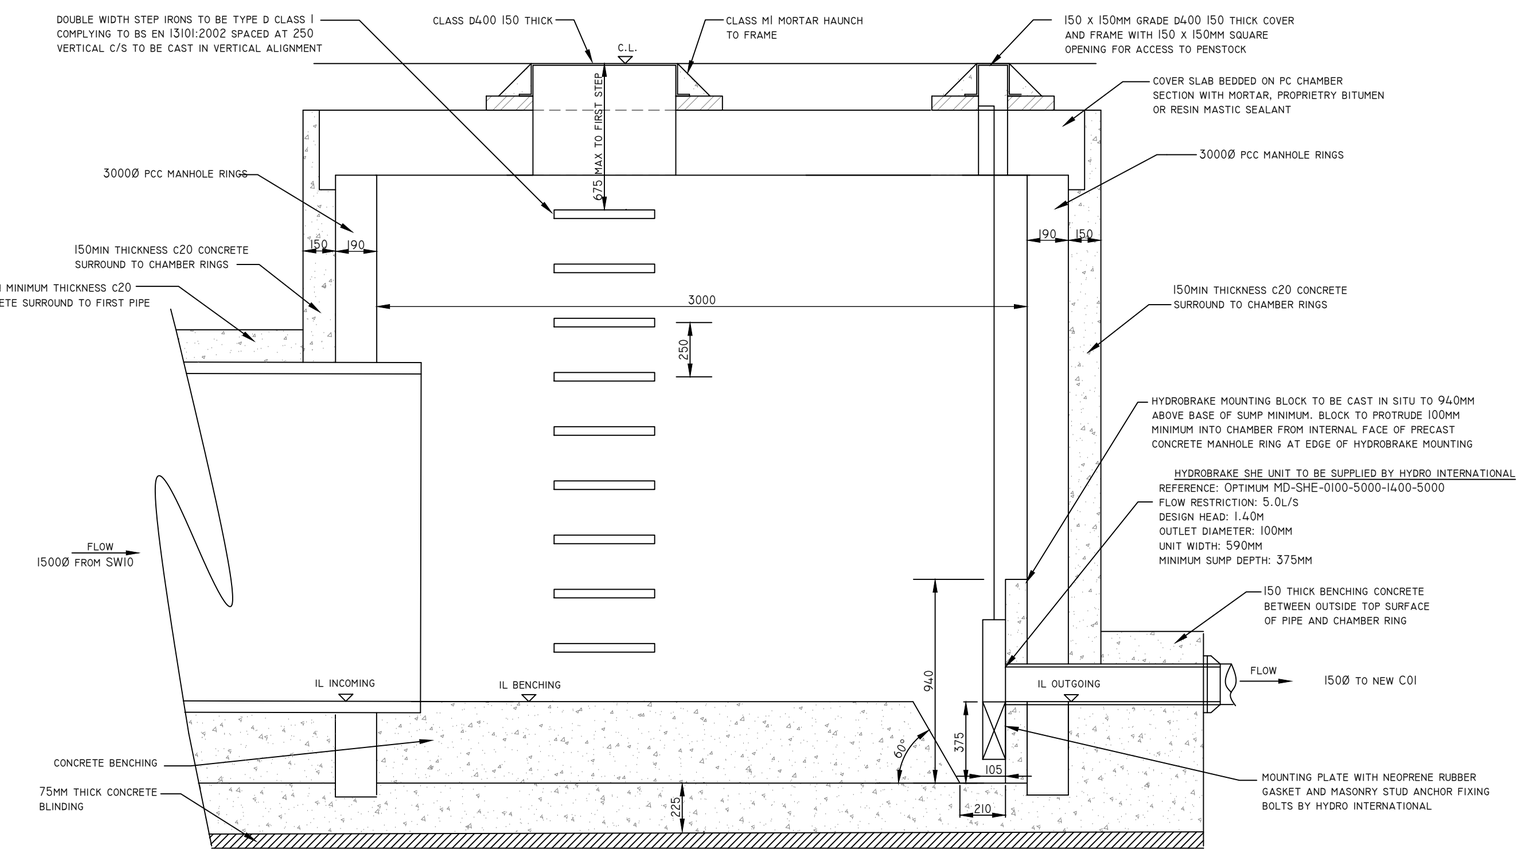

MANHOLE SW11 SECTION A-A
1:20 @ A1
1:40 @ A3

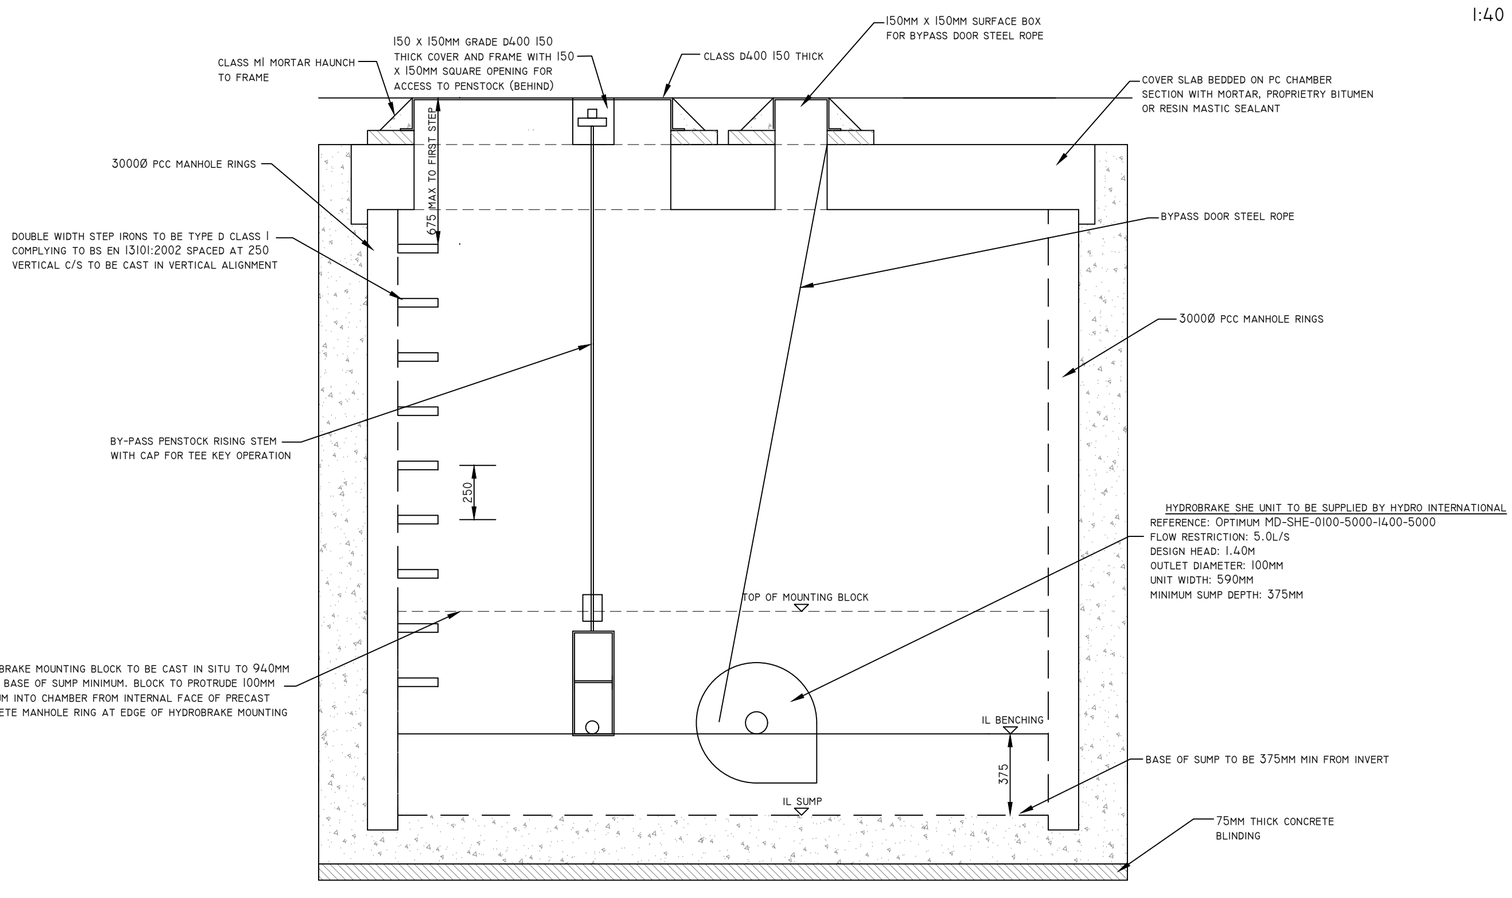

MANHOLE SW11 SECTION B-B
1:20 @ A1
1:40 @ A3

ALL LEVELS PROVIDED ARE TO CENTRE OF MANHOLE RING

ALL PIPE CONNECTIONS TO BE SOFFIT TO SOFFIT

ROCKER PIPES TO BE INSTALLED IN ACCORDANCE WITH UU STANDARD DETAIL STND/19/010

FOR TECHNICAL REVIEW

REV	COMMENTS	DATE	BY
A	COVER SIZE UPDATED TO SUIT COMMENTS	22/05/26	CR
-	INITIAL ISSUE	17/04/26	CR

BMC

BELL MUNRO CONSULTING LTD

CONSULTING CIVIL & STRUCTURAL ENGINEERS
TURING HOUSE
5 ARCHWAY
MANCHESTER
M15 5RL
TEL: 0161 2098032
FAX: 0161 2098033
EMAIL: CONSULTING@BELLMUNRO.CO.UK
WWW.BELLMUNRO.CO.UK

CLIENT: VIEWS

PROJECT: BURNAGE CRICKET CLUB

TITLE: BESPOKE MANHOLE DETAILS (5/5)

DRAWN BY:	CHECKED BY:	SCALE:	DATE:
CR	AM	1:20	04/26

DRAWING NUMBER: J8929/SI04-DI2

REVISION: A