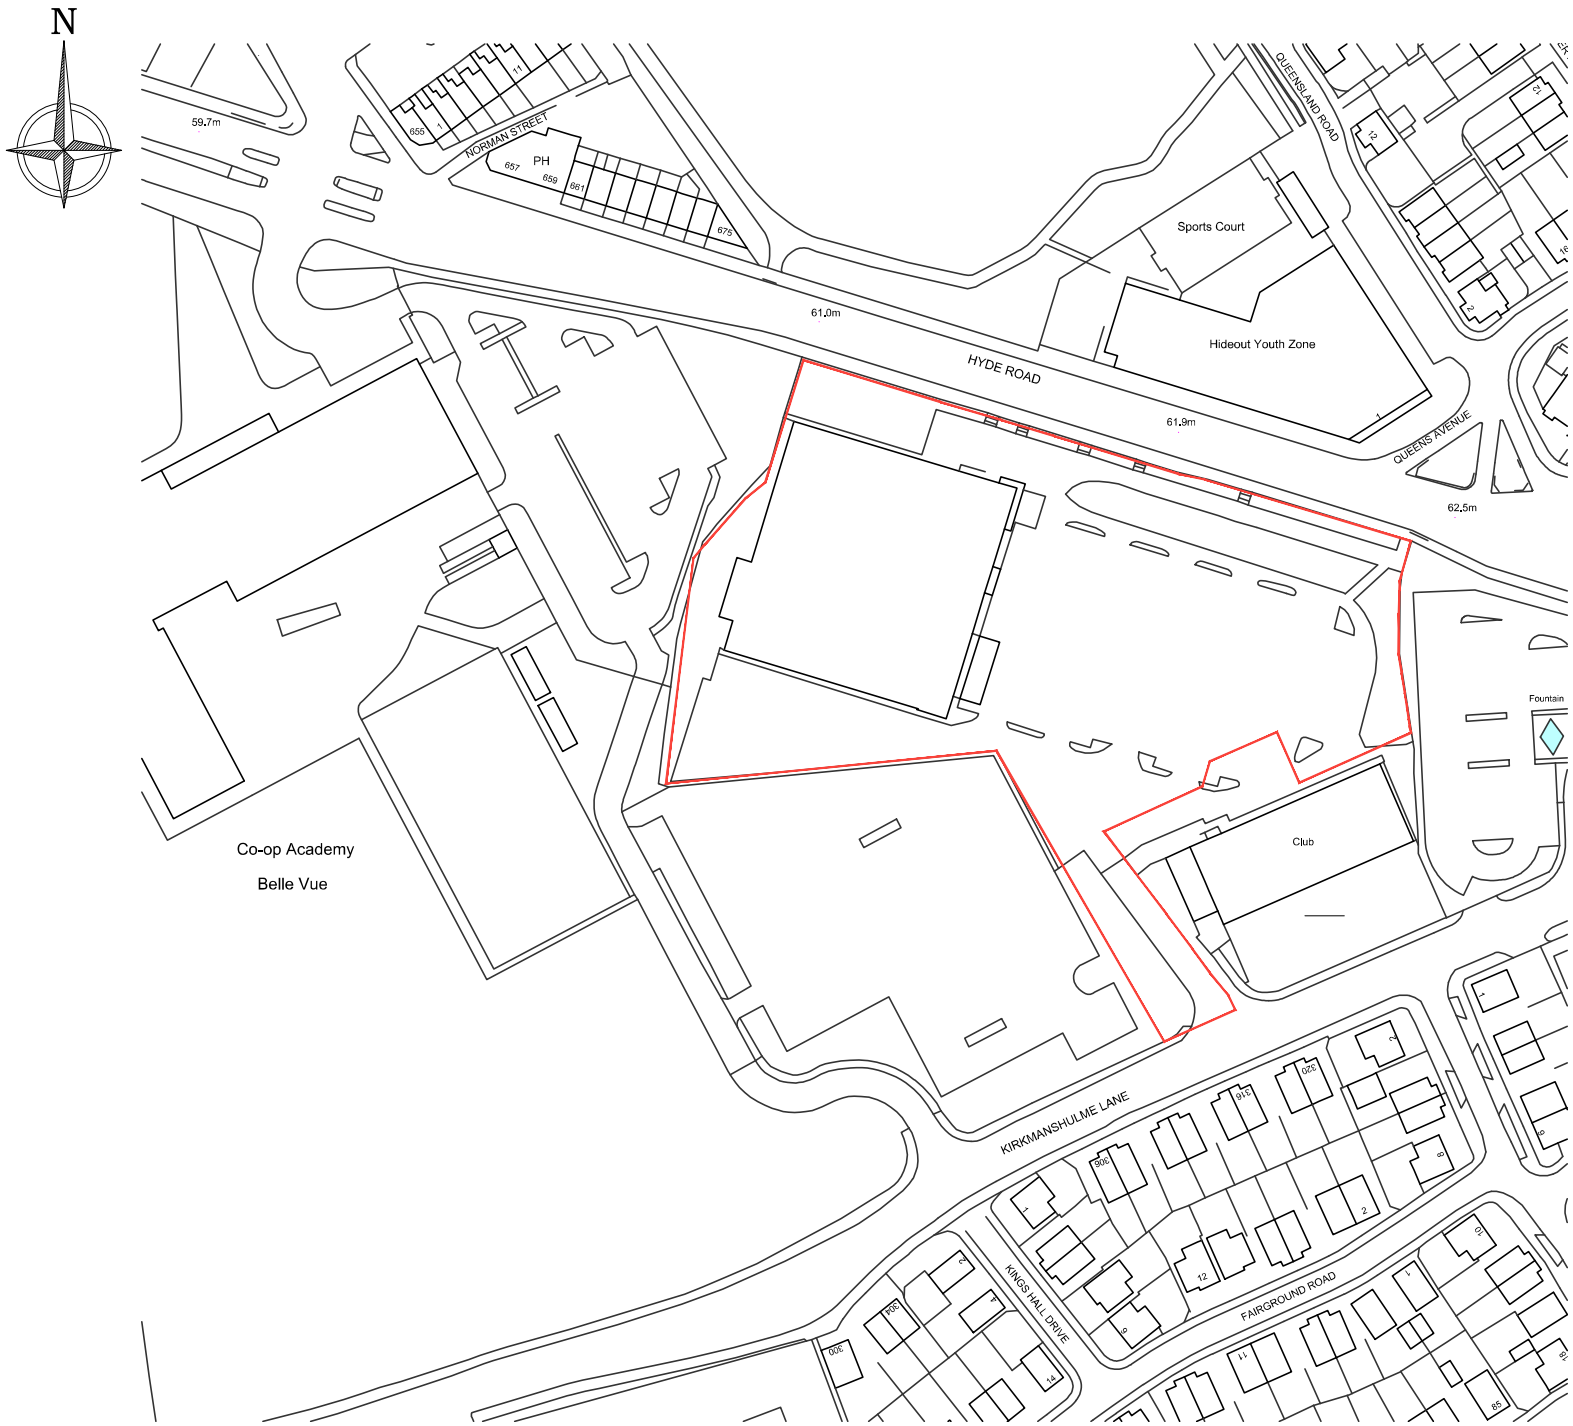


Revision	Date	Amendment	Initials
B	01.06.26	Western and southern boundary updated in line with title plan.	BG
A	14.05.26	Plan Amended Along MCC site boundary	BG

Drawing Number
C016-KEL-XX-XX-PL-A-0001-01

Drawing Title
Location plan

Revision	Scale @ A3
B	1:1250
Drawn By	Date
BG	14.05.26
Checked by	Date Checked
TJ	14.05.26

105 Dalton Avenue, Birchwood Park, Warrington
WA3 6YF
T: 01925 363108 W: www.kellenhomes.com
KELLEN HOMES

Z:\016 Buzz Bingo, Manchester\01. Architects\02. Drawings\Design Working Drawings\AutoCad\Legal\Buzz Bingo - Site Transfer Plan.dwg