


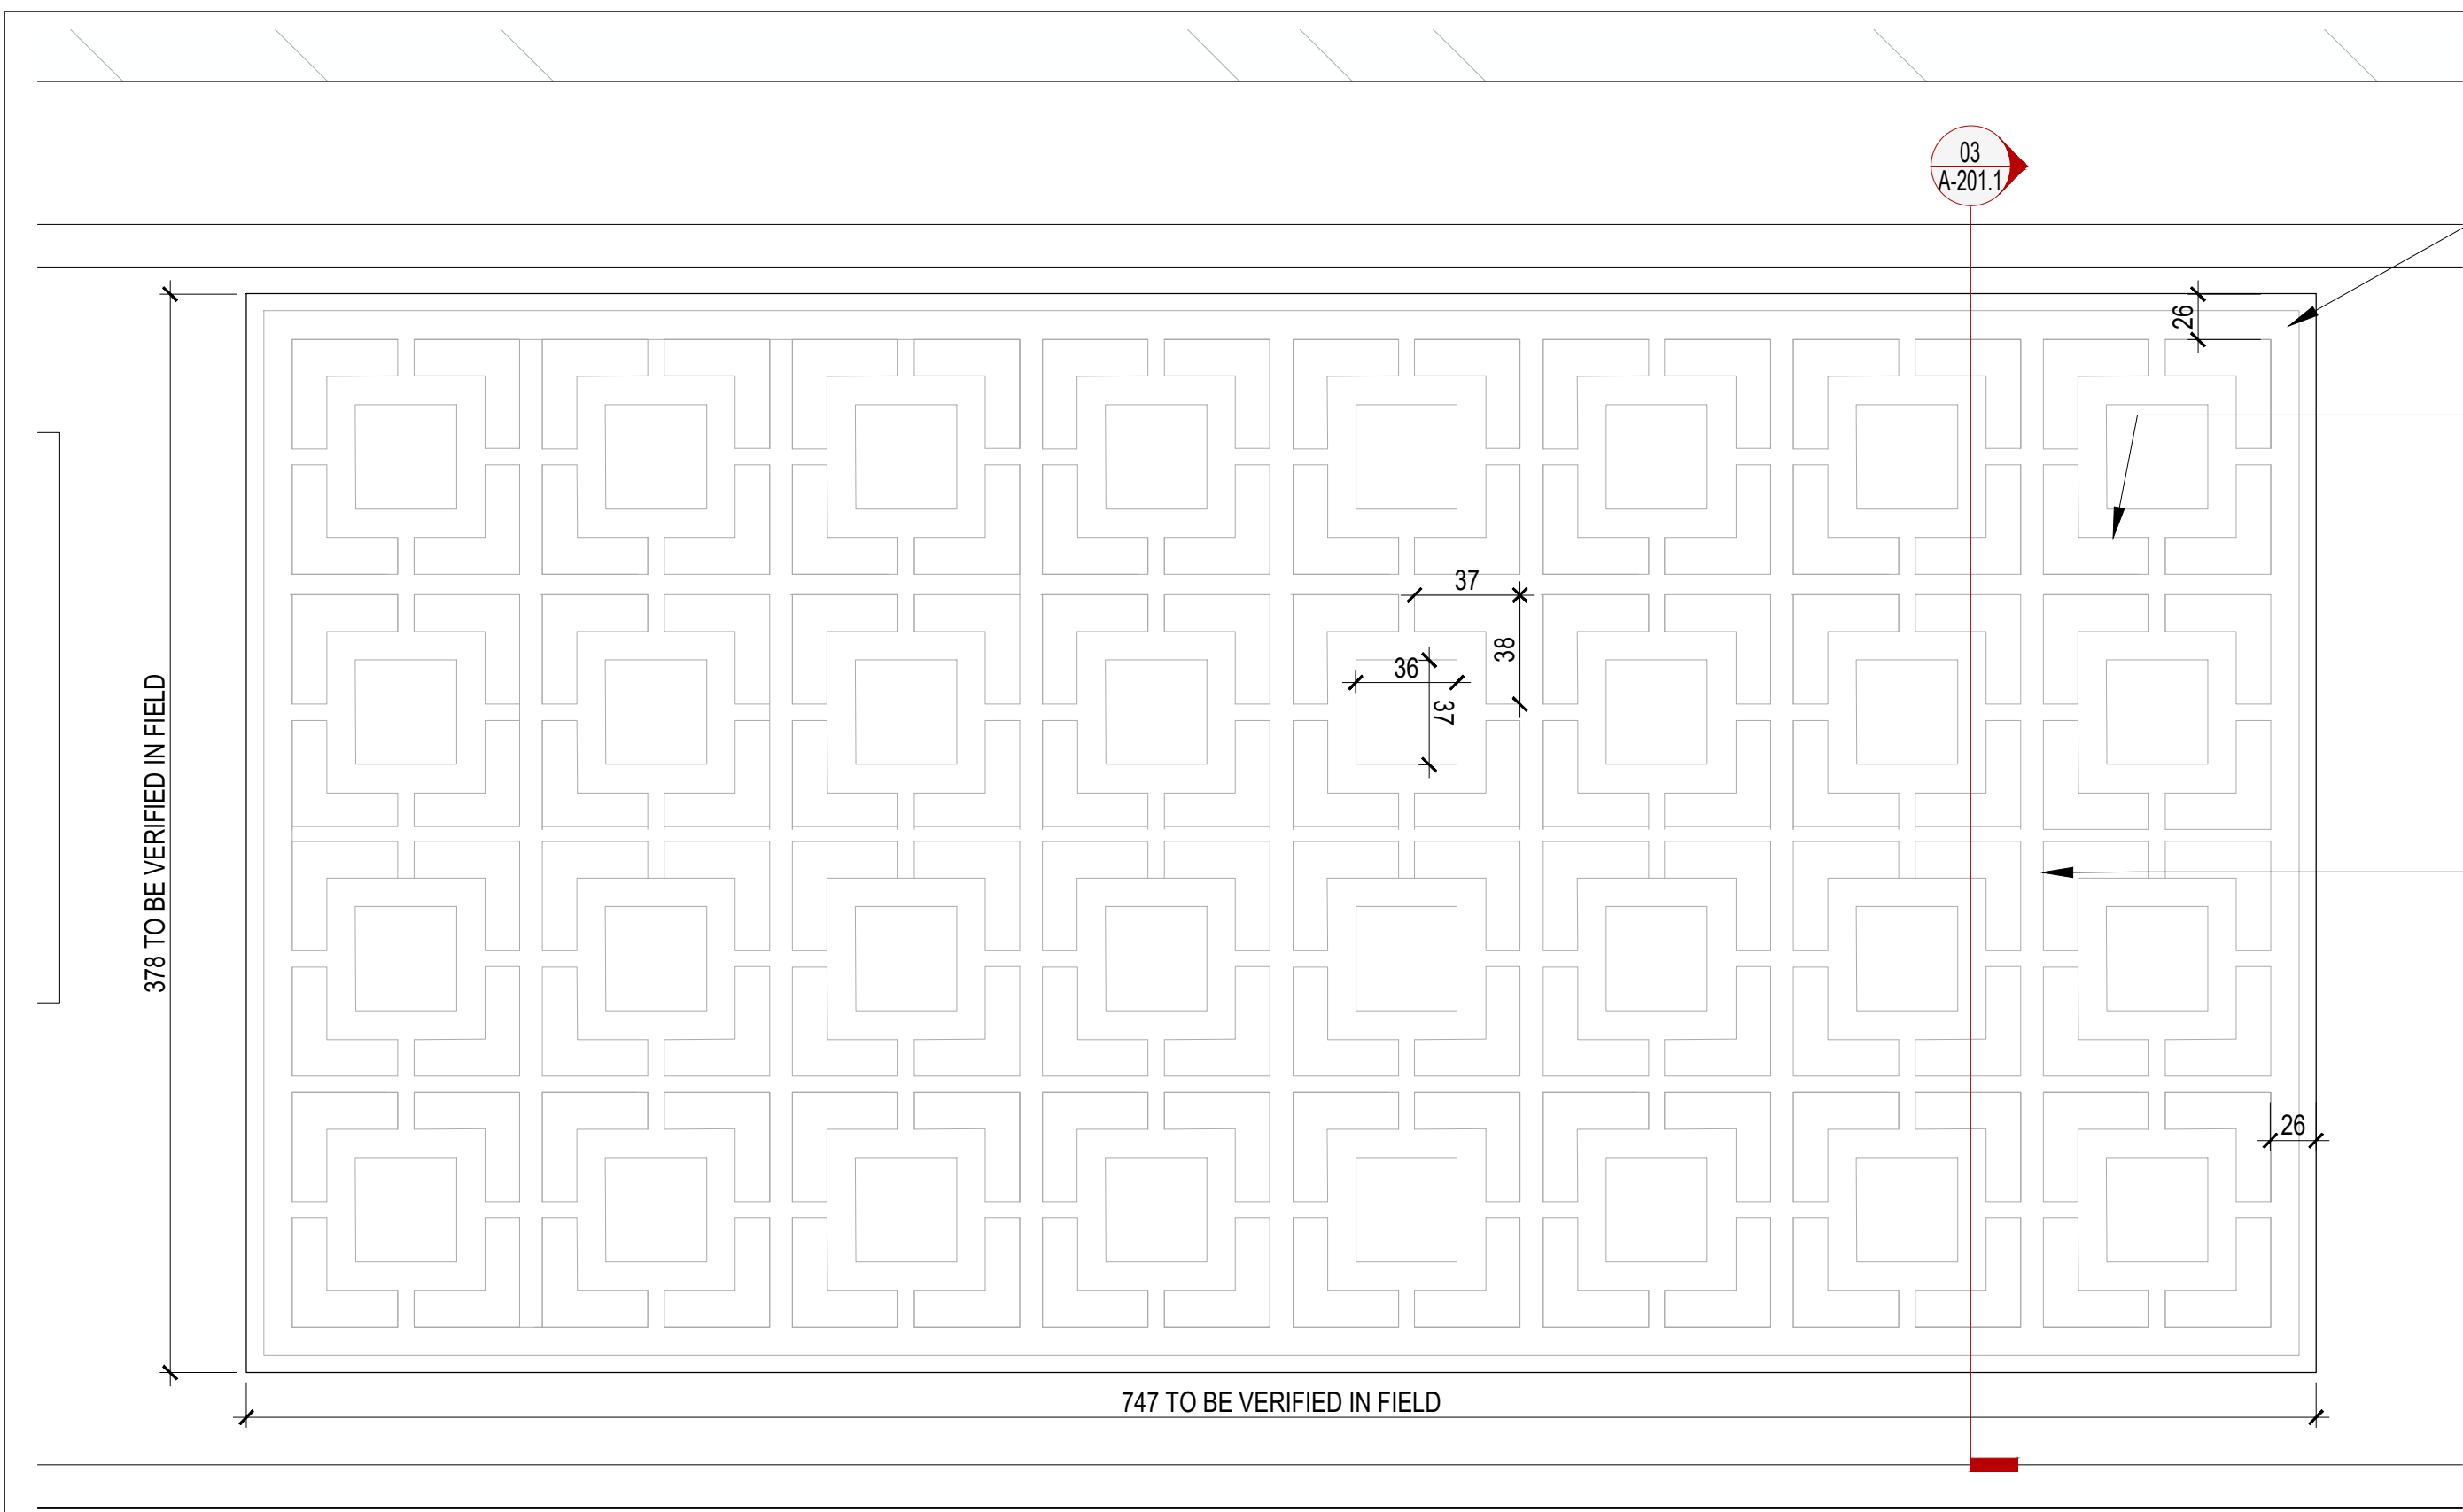
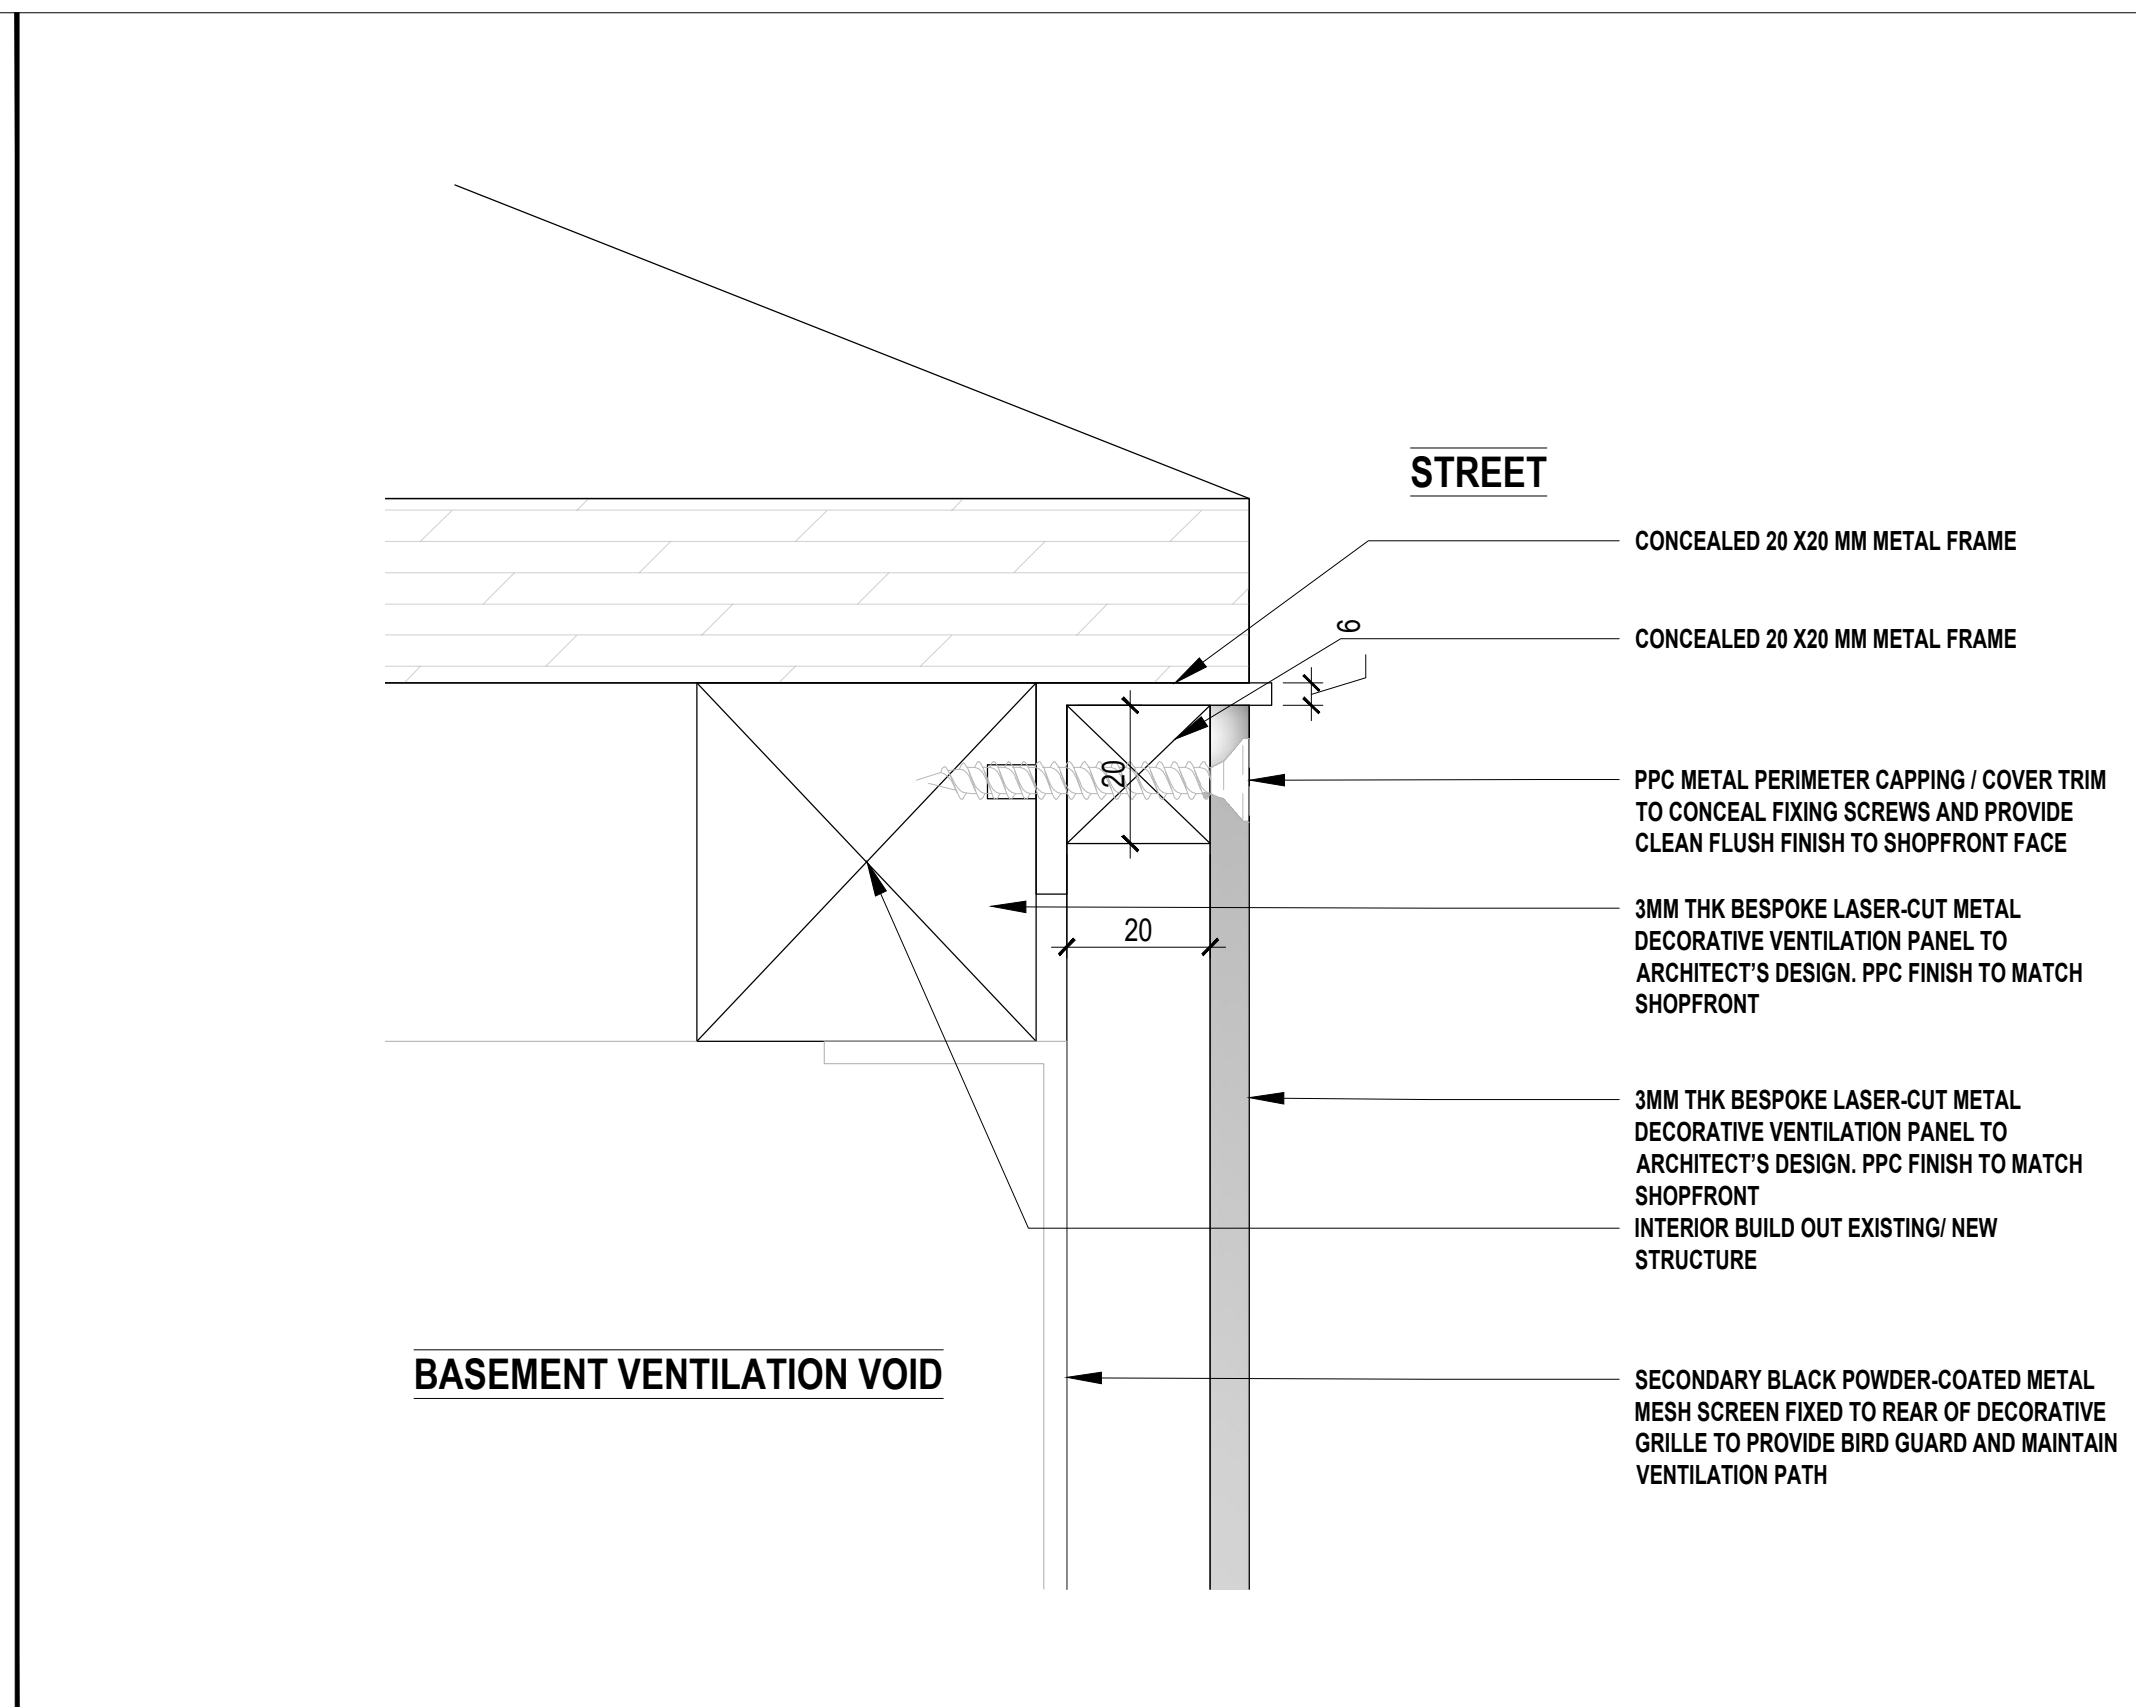


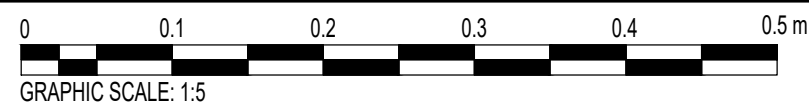


01 DECORATIVE GRILLE DETAILS .ELEVATION
SCALE: 1:5 A1

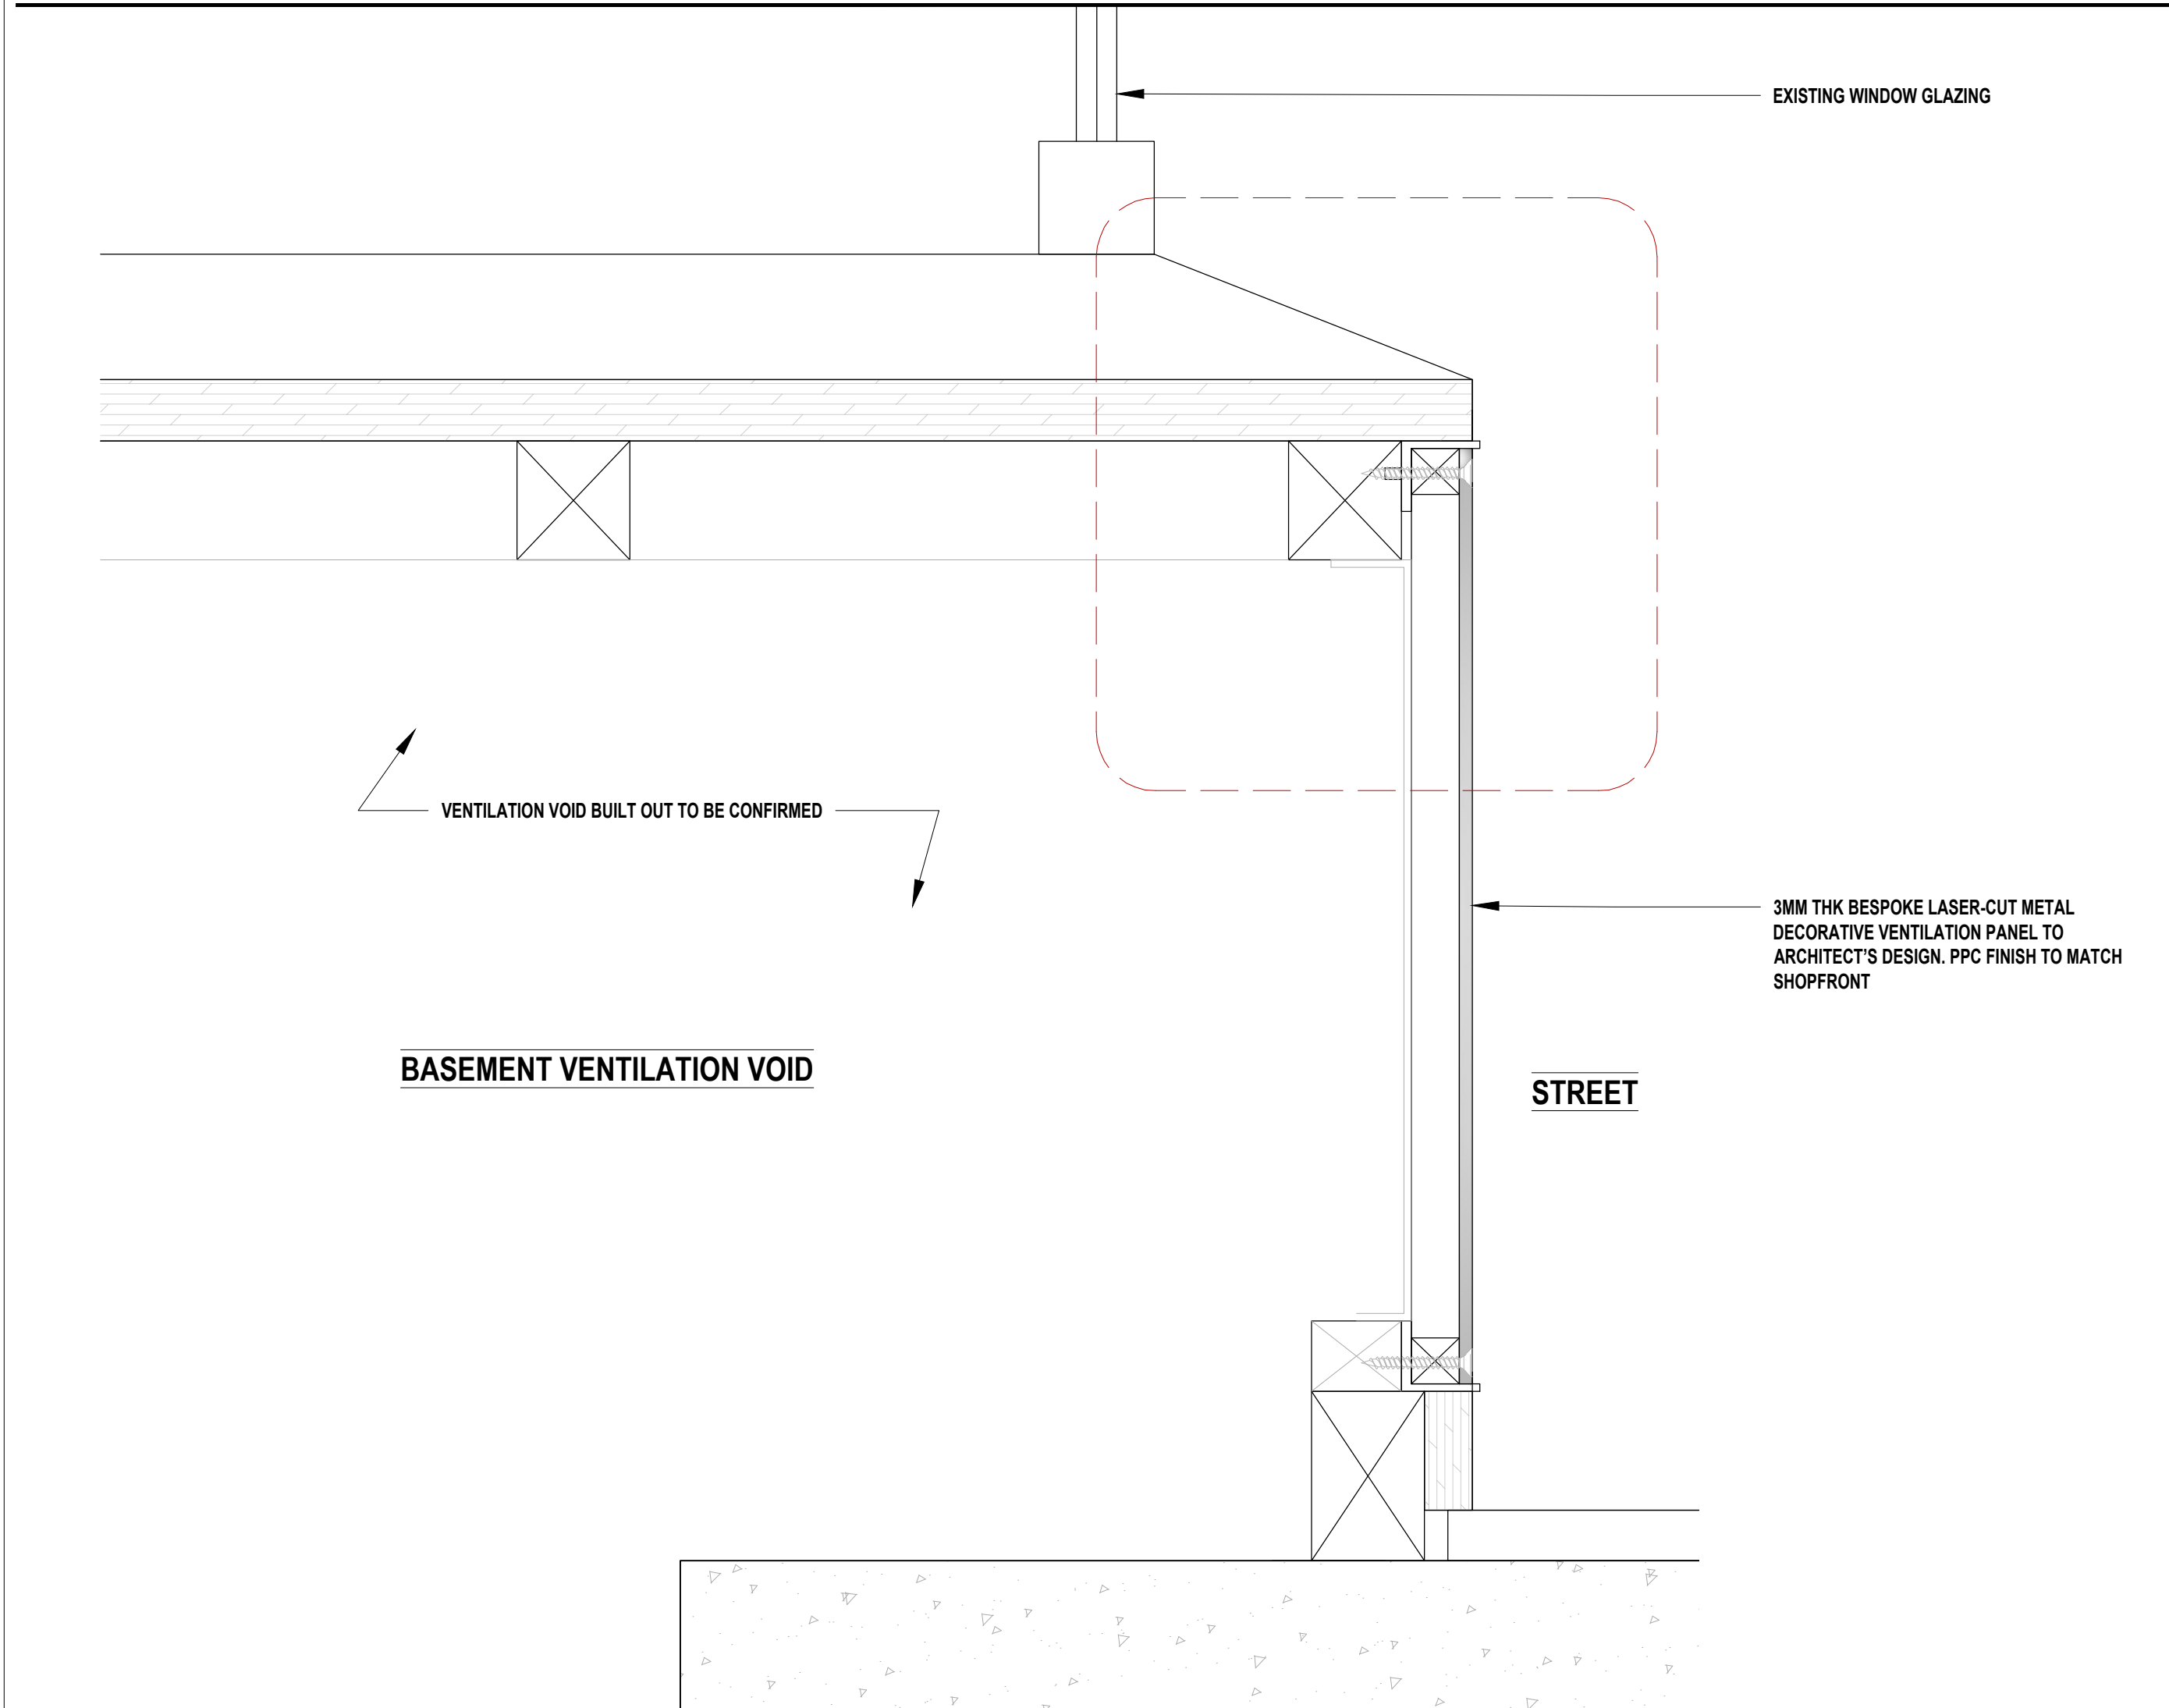

03 DECORATIVE GRILLE DETAILS DETAIL
SCALE: 1:1 A1

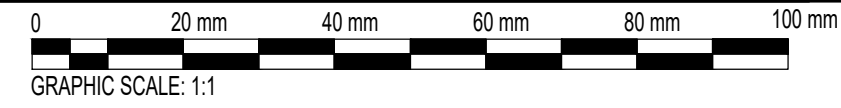

02 DECORATIVE GRILLE DETAILS. SECTION
SCALE: 1:5 A1

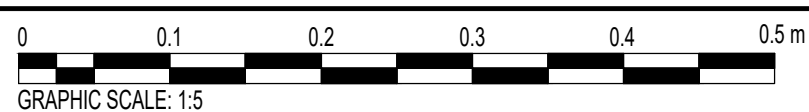

GENERAL NOTES (EXTERIOR GRILLE)

ALL METALWORK TO BE SUITABLE FOR EXTERNAL APPLICATION AND DESIGNED TO WITHSTAND LOCAL ENVIRONMENTAL CONDITIONS.

ALL COMPONENTS TO BE MANUFACTURED FROM CORROSION-RESISTANT MATERIALS OR PROVIDED WITH APPROPRIATE ANTI-CORROSION TREATMENT PRIOR TO FINISHING.

POWDER-COATED FINISH TO BE ARCHITECT-APPROVED COLOUR, GRADE AND SPECIFICATION SUITABLE FOR EXTERNAL USE.

CONTRACTOR TO VERIFY ALL SITE DIMENSIONS AND OPENING SIZES PRIOR TO FABRICATION.

SHOP DRAWINGS TO BE SUBMITTED FOR ARCHITECT'S APPROVAL PRIOR TO MANUFACTURE.

FIXING METHOD TO BE DESIGNED TO ALLOW FOR THERMAL MOVEMENT, MAINTENANCE ACCESS AND FUTURE REMOVAL / REPLACEMENT OF PANEL.

ALL FIXINGS, BRACKETS AND SUPPORTS TO BE STAINLESS STEEL OR PROTECTED AGAINST CORROSION AND CONCEALED WHEREVER POSSIBLE.

PROVIDE ADEQUATE STRUCTURAL SUPPORT TO RESIST WIND LOADS AND IMPACT LOADS IN ACCORDANCE WITH PROJECT REQUIREMENTS AND LOCAL REGULATIONS.

FREE AIR FLOW PERFORMANCE TO MATCH OR EXCEED EXISTING VENTILATION REQUIREMENTS.

ENSURE NO REDUCTION IN EXISTING BASEMENT VENTILATION PERFORMANCE OR AIR PATH.

PROVIDE INSECT / BIRD GUARD TO REAR OF VENTILATION GRILLE WITHOUT RESTRICTING REQUIRED AIR FLOW.

ALL EDGES TO BE FINISHED SMOOTH AND SAFE. REMOVE ALL BURRS AND SHARP EDGES PRIOR TO INSTALLATION

PROJECT MANAGER:

Storecraft
Douglas Deptula
8, Rue Fernin Latour
75016 Paris
Tél: +33 771954945

**STORE
CRAFT**

ARCHITECT:

A3N Architecture
35 Quai Halage 94290
Villeneuve-le-Roi
Tél: +336642276075

**A3N
Architecture**

MEP ENGINEERS:

REVISIONS:

Issue	Date & Description	By	Check
01	05.01.2026 WIP SET	JT	LS
02	05.03.2026 TENDER SET	JT	LS
03	01.04.2026 IFC	JT	LS
04	07.05.2026 IFC REV1	JT	LS
05	12.05.2026 IFC REV2	JT	LS
06	01.06.2026 IFC REV3	JT	LS

PROJECT: Project Address

**REFORMATION
Manchester**

60 KING ST, MANCHESTER, M2 4LZ,
UNITED KINGDOM

DRAWING TITLE:

**DECORATIVE GRILLE
DETAILS**

SEAL & SIGNATURE:

Date of Signature: 01/06/2026

Expiration Date: XXXX/XXXX

ARCHITECT STATEMENT:

I HEREBY CERTIFY THAT THESE PLANS HAVE BEEN PREPARED BY ME AND OR UNDER MY DIRECT SUPERVISION AND THAT TO THE BEST OF MY KNOWLEDGE, THE SAME COMPLY WITH APPLICABLE LAWS, RULES, CODES AND ORDINANCES OF CITY/COUNTY, STATE RELATING TO STRUCTURES AND BUILDINGS.

DATE: 12/05/2026

PROJECT ID: REF-P-012026

DRAWN BY: JT

CHECKED BY: LS

DWG NUMBER:

A-201.1